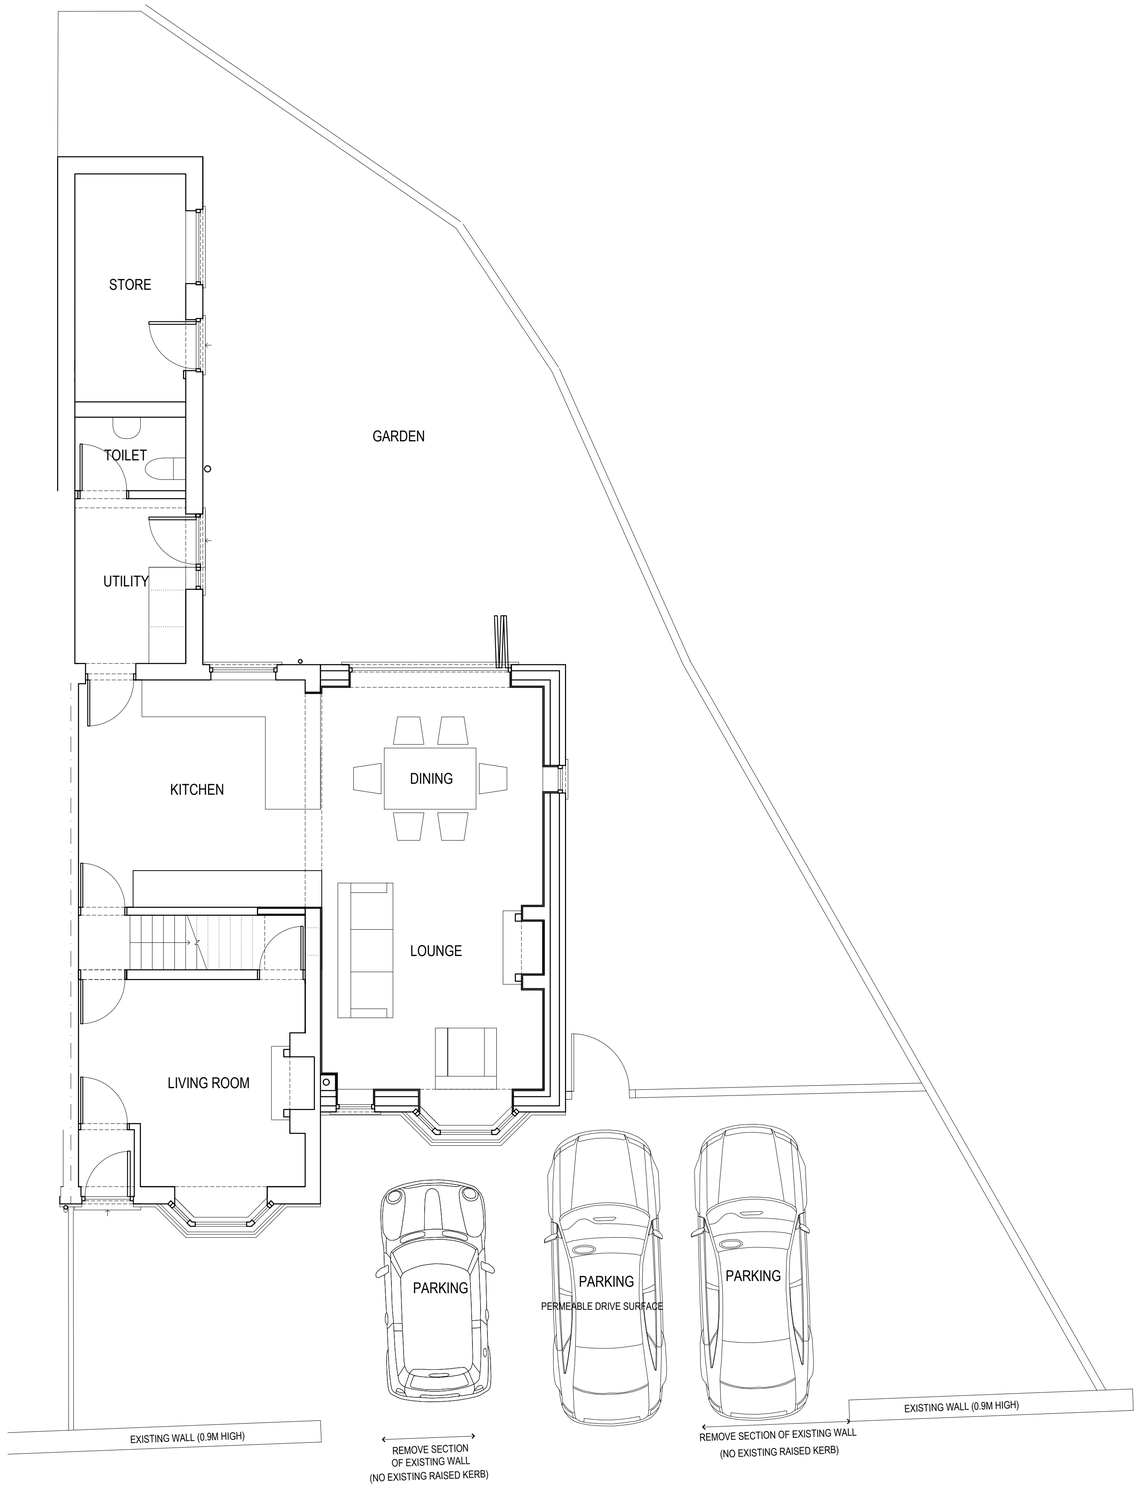

GROUND FLOOR PLAN / PART SITE PLAN - PROPOSED

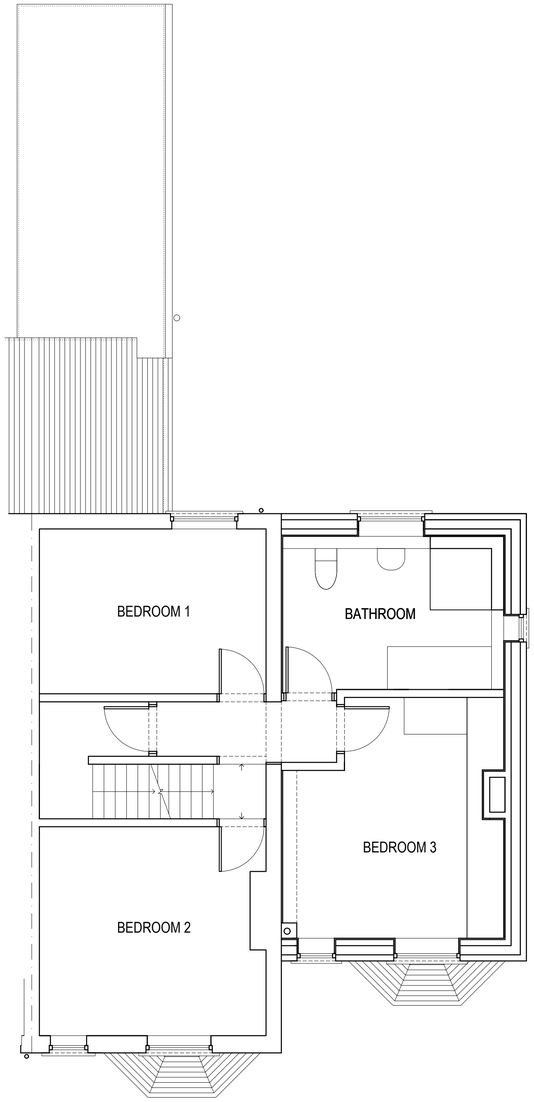

FIRST FLOOR PLAN - PROPOSED

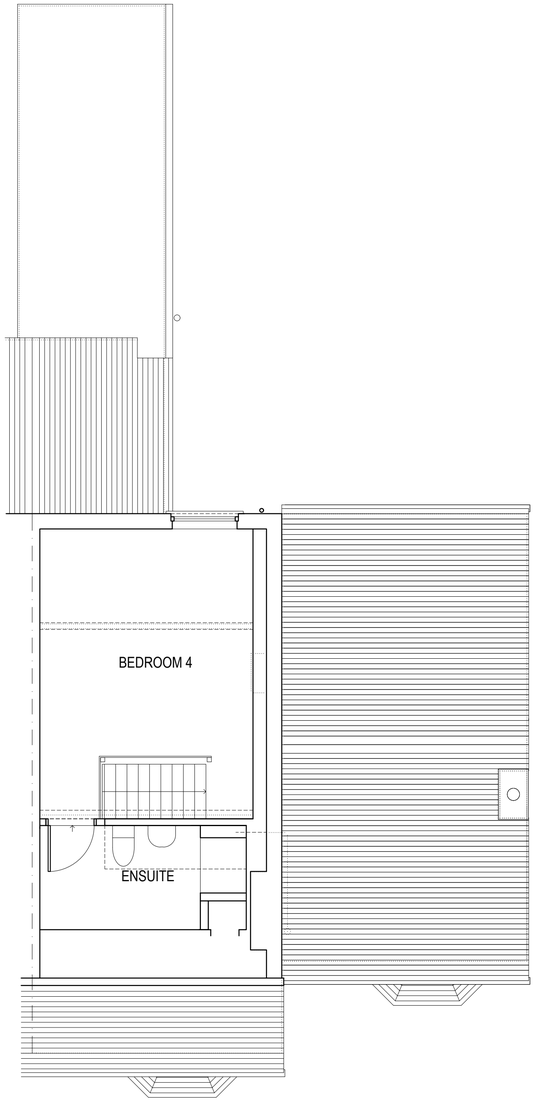

ROOF PLAN - PROPOSED

N

SCALE (1:50 @ A1 PLANS)

0 1m 5m

©COPYRIGHT DAVID BAILEY ARCHITECT LTD

NOTES:

BUILDER TO CHECK SETTING OUT DIMENSIONS WITH THE ARCHITECT PRIOR TO CONSTRUCTION AND NOT RELY ON SCALING OFF DRAWINGS.

REV.	DESCRIPTION	DATE	INT.

DAVID BAILEY ARCHITECT LTD
Gillow Fold Farm, 26 Mow Lane, Gillow Heath,
Biddulph, Staffordshire, ST8 6QQ
Tel: 01782 516355 E-mail: davidbailey.architect@btinternet.com

PROJECT: 79 STATION ROAD, BIDDULPH, STAFFORDSHIRE, ST8 6BT

SCALE: 1:50 @A1

DATE: JULY 2022

DRAWN BY: DB

TITLE: FLOOR PLANS / PART SITE PLAN - PROPOSED

JOB NUMBER: 00822

DRAWING NUMBER: 00822-005