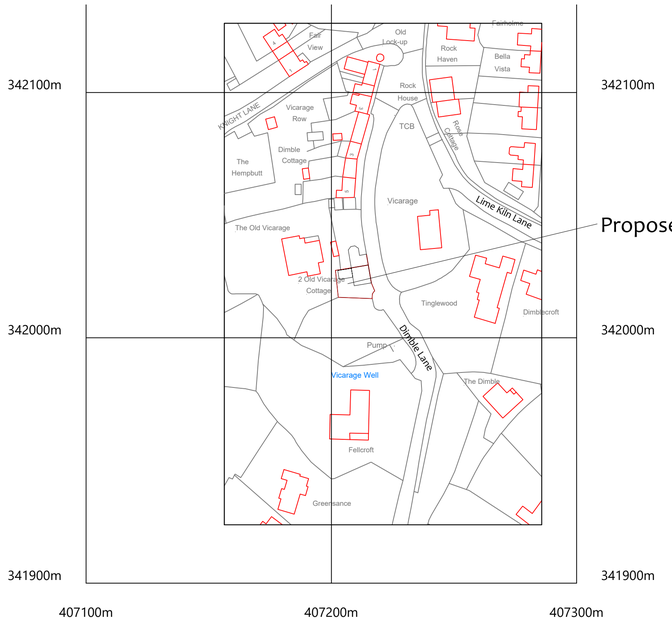

©Crown Copyright and database rights 2021 OS Licence no. 100041041

Location Plan

Scale 1: 1250

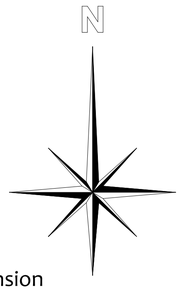

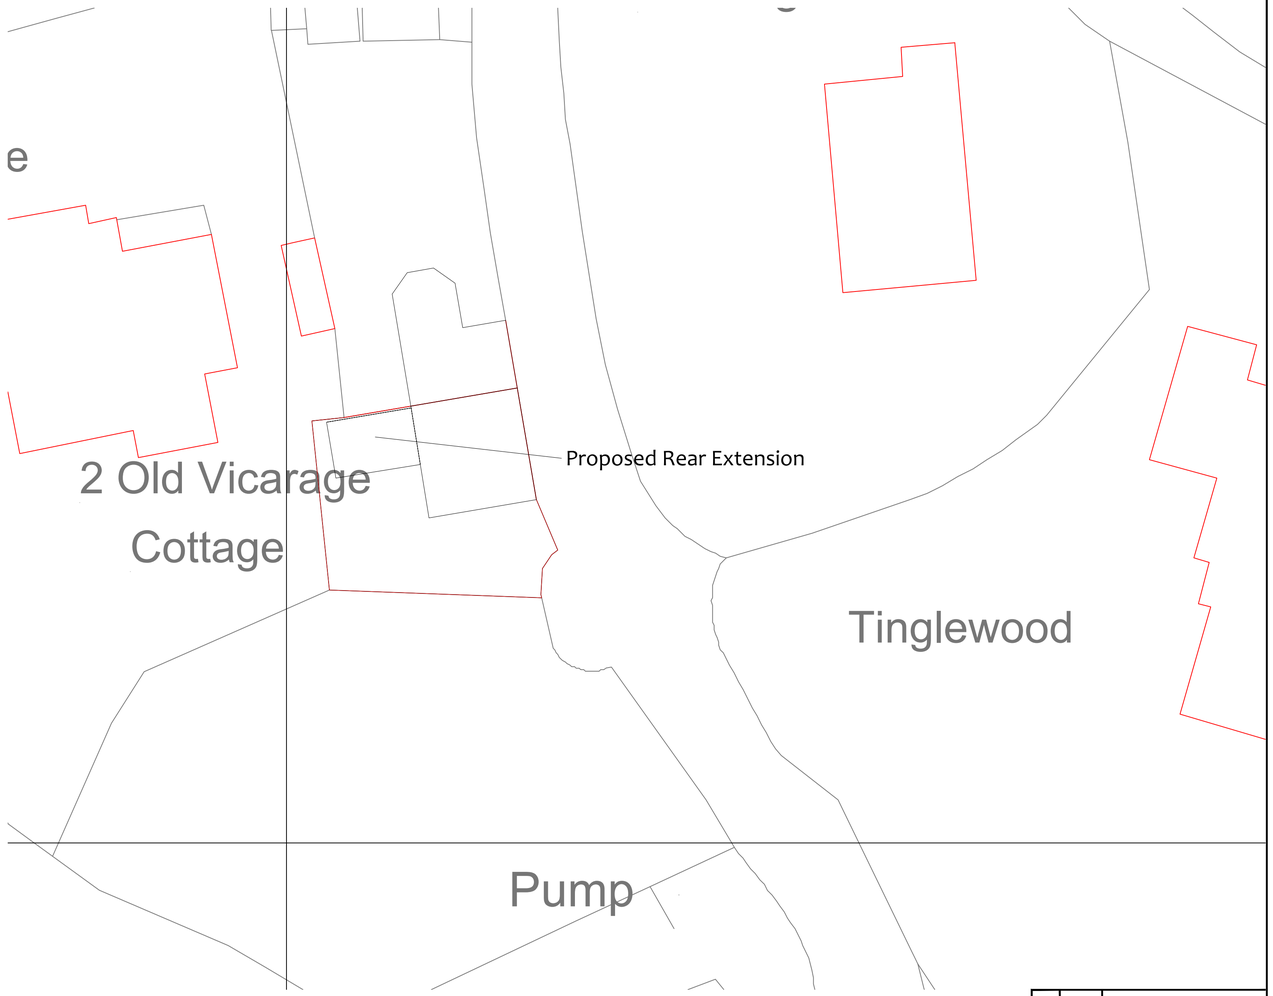

Block Plan

Scale 1: 200

Rev	Date	Description
A	17/12/2021	Amendments In Accordance with LA Comments

JL Technical Drawings LTD
jltechnical@yahoo.com
07472264808

Client
Mr Dom Green

Project
2 Old Vicarage Cottage
Dimble Lane
Alton
ST10 4BL

Title
Location & Block Plan

Drawn	Date
JL	July 2021
Checked	Scale
	As Noted.

Status

Drg No.	Rev
DG/2021/03	A

This drawing is Copyright. It is sent to you in confidence. It must not be copied or disclosed to third parties without our written permission. It remains our property and must be returned on request.