Sheet size A1



PROPOSED FRONT ELEVATION

PROPOSED SIDE ELEVATION



PROPOSED REAR ELEVATION


PROPOSED SIDE ELEVATION



PROPOSED GROUND FLOOR PLAN



LOCATION PLAN 1:1250

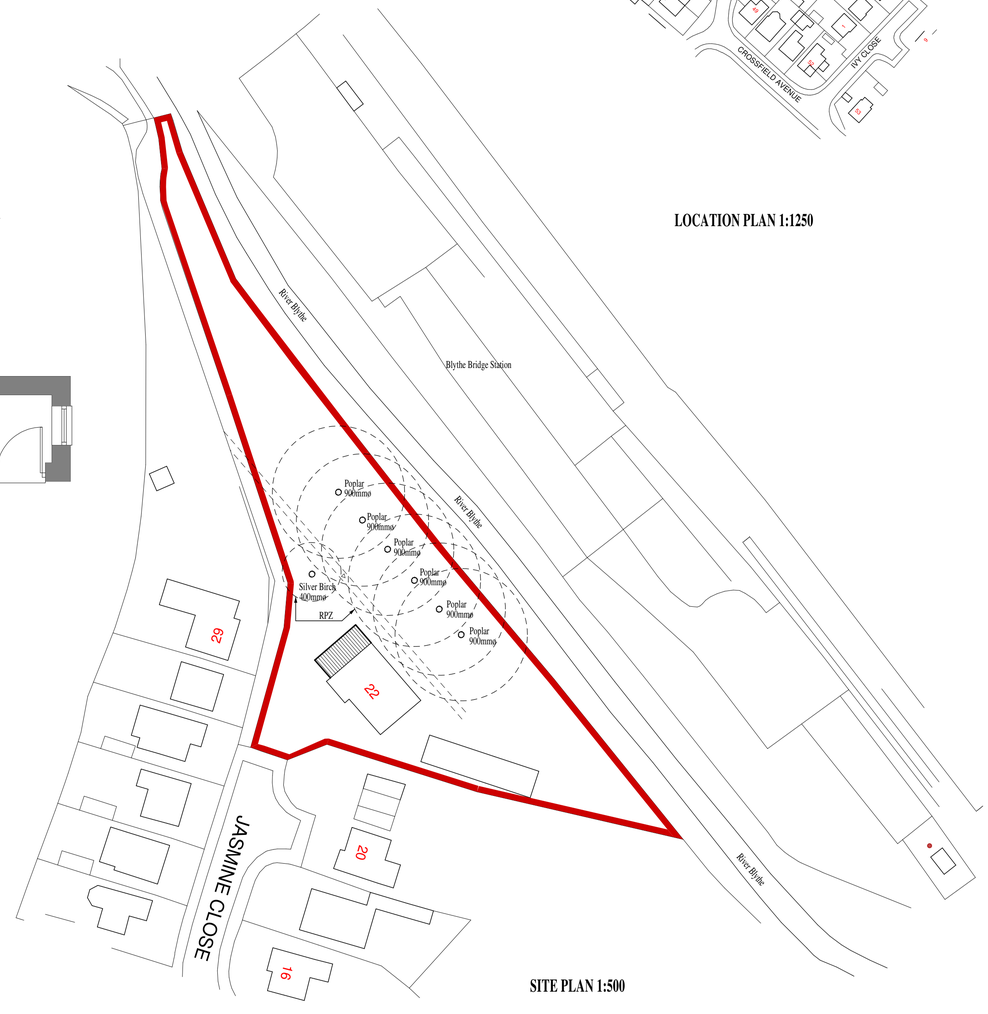

SITE PLAN 1:500

Building Design

CIAT Registered Practice

TITLE

PROPOSED GARAGE EXTENSION AT 22 JASMINE CLOSE BLYTHE BRIDGE STOKE-ON-TRENT ST11 9RS

CLIENT

MR & MRS R. OLPHIN

DRAWING NO.

GARAGE PLANNING 1

SCALE 1:50/100

DATE MAY 2022

B. BLAKEMAN CIAT
2 Conran Place
Barlaston
Stoke-on-Trent.
ST12 9FL
TEL 01782 470694