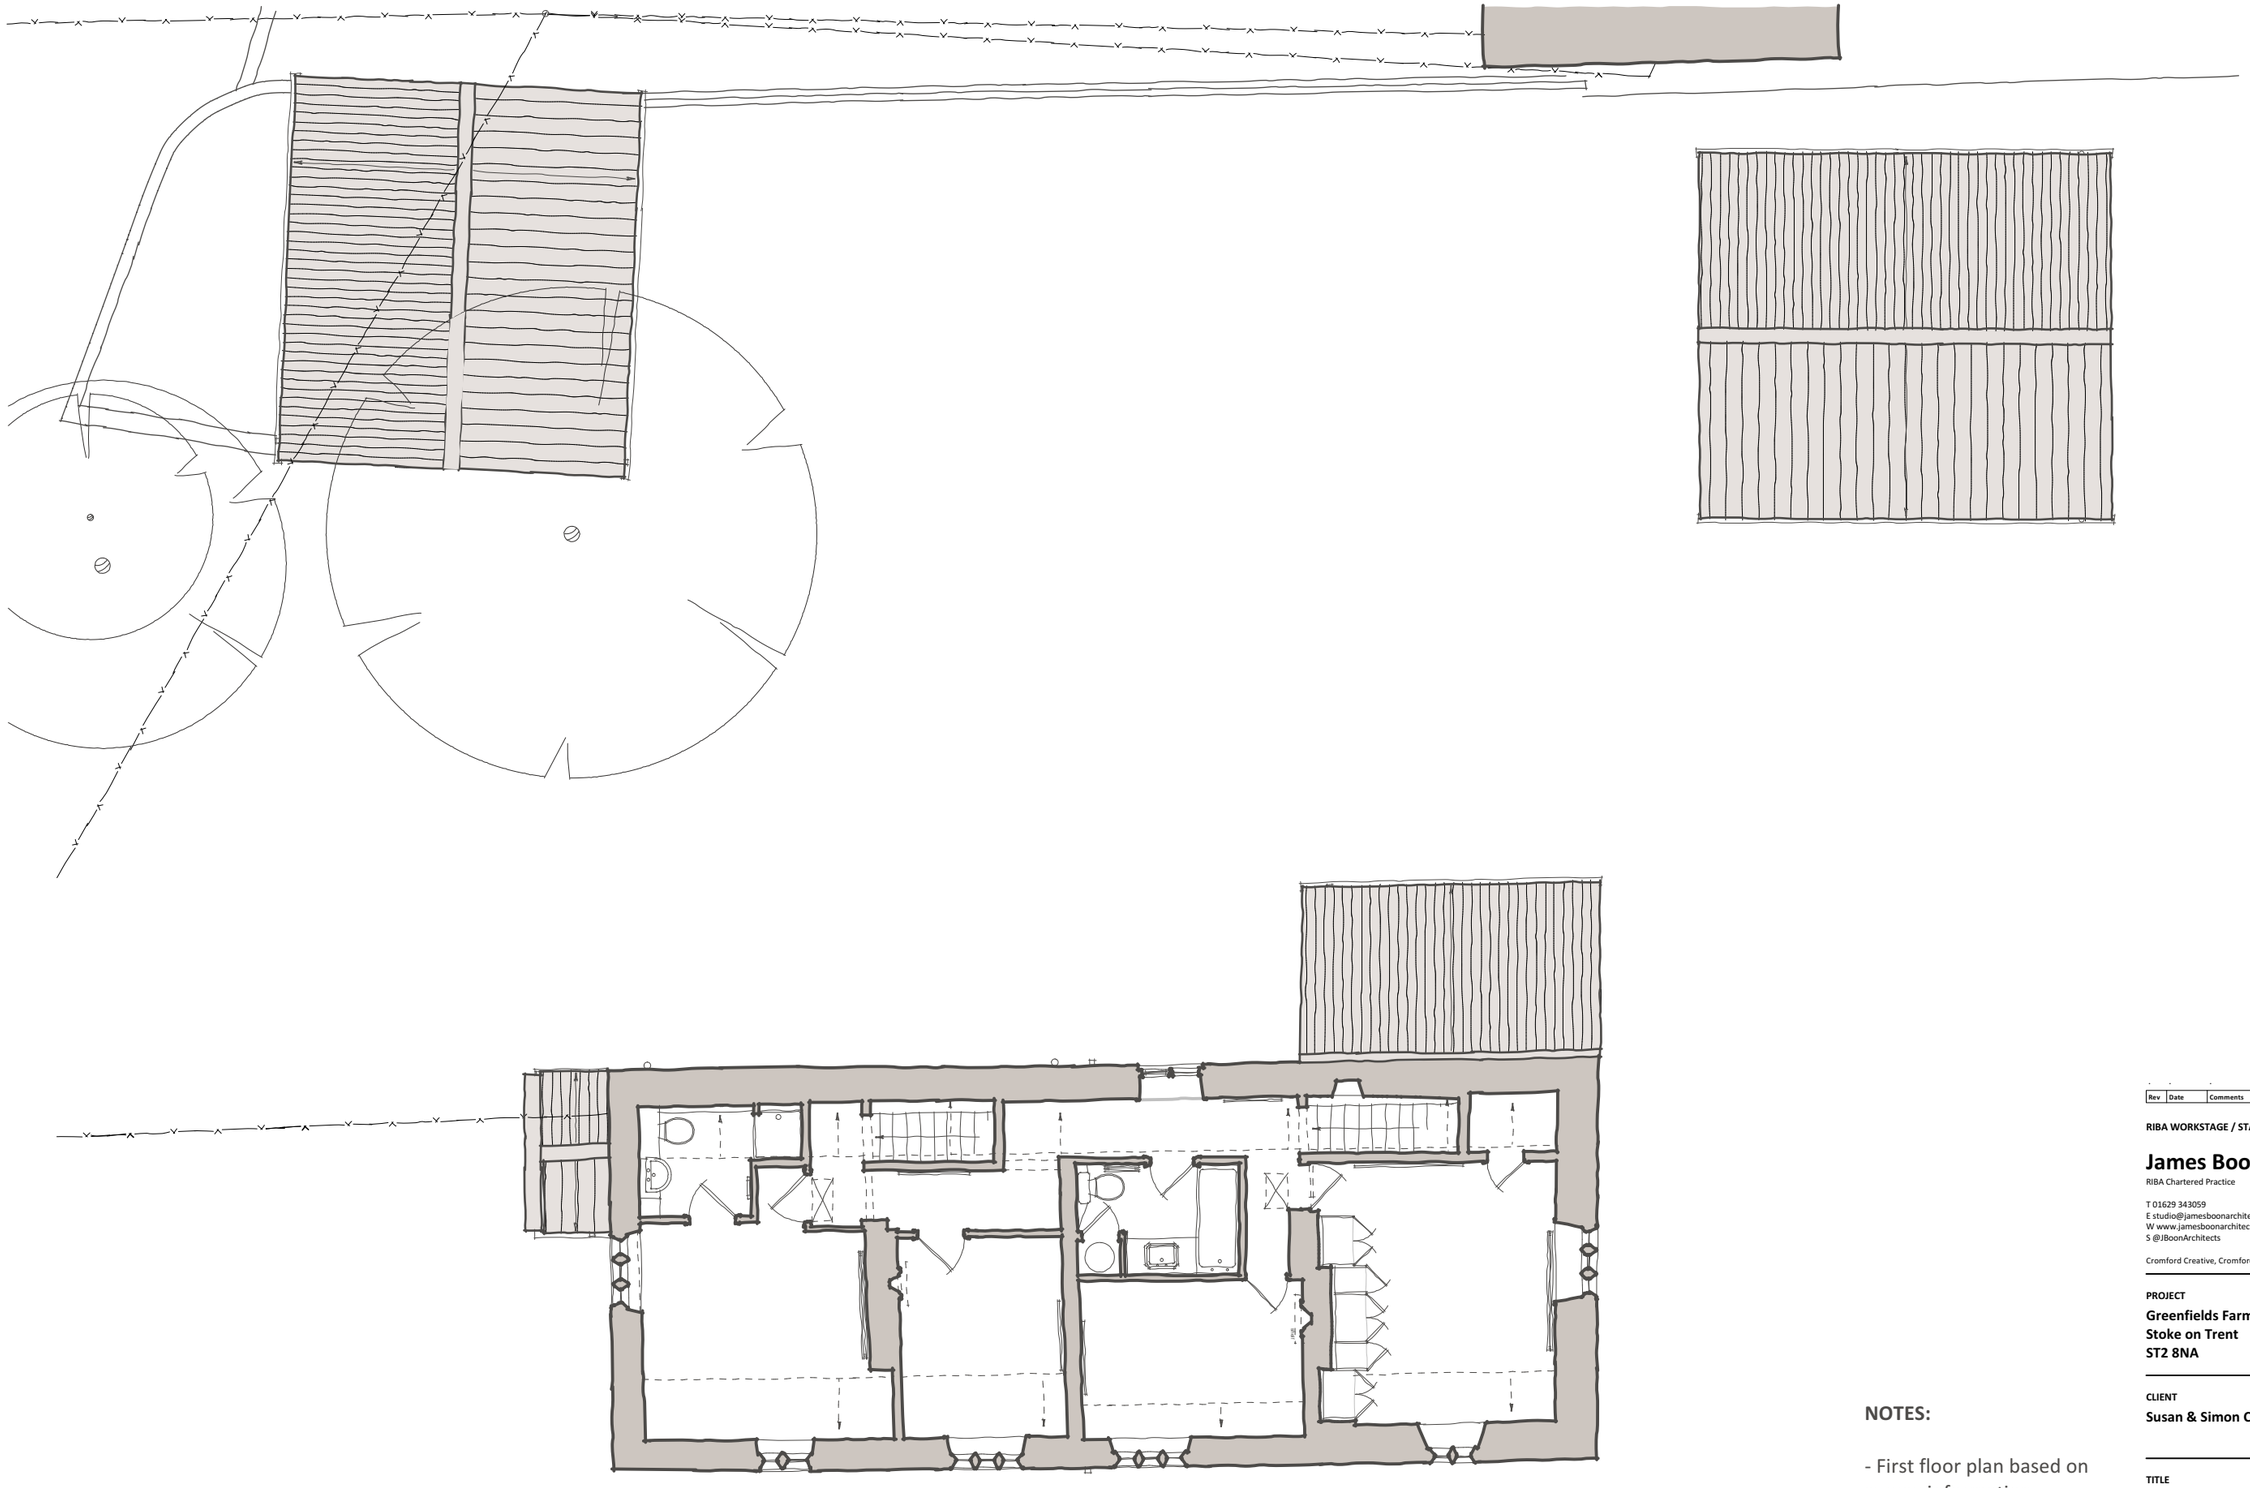

FIRST FLOOR PLAN AS EXISTING

NOTES:

- First floor plan based on survey information provided by Foster Surveys, drawing number FOS-711/3, produced April 2016.

N

0 1 2 5

1:100 (For Guidance Only)

Rev	Date	Comments	Drawn

RIBA WORKSTAGE / STATUS 2 / Preliminary

James Boon Architects
RIBA Chartered Practice

T 01629 343059
E studio@jamesboonarchitects.co.uk
W www.jamesboonarchitects.co.uk
S @JBoonArchitects

Cromford Creative, Cromford Mills, Mill Lane, Cromford, Derbys, DE4 3RQ

PROJECT
Greenfields Farm
Stoke on Trent
ST2 8NA

CLIENT
Susan & Simon Cupples

TITLE
First Floor Plan
As Existing

SCALE	1:100@A3	DATE	Nov2021
DRAWN	HH	CHECKED	JB

PROJECT NO.	DWG NO.	REV NO.	DWG SIZE
2108	(02)04	.	A3

© This drawing and the building works depicted are the copyright of the Architect and may not be reproduced except with written consent. All contractors must visit the site and be responsible for taking and checking all dimensions relative to their work. The Architects are to be advised of any variation between drawings and site conditions. Scale bar on drawing is for guidance only. Do not scale off drawings for Construction purposes. All dimensions to be checked on site. Drawings up to RIBA Workstage 3 and below are not suitable for construction, while Workstage 4 is only suitable if status is marked Construction.