



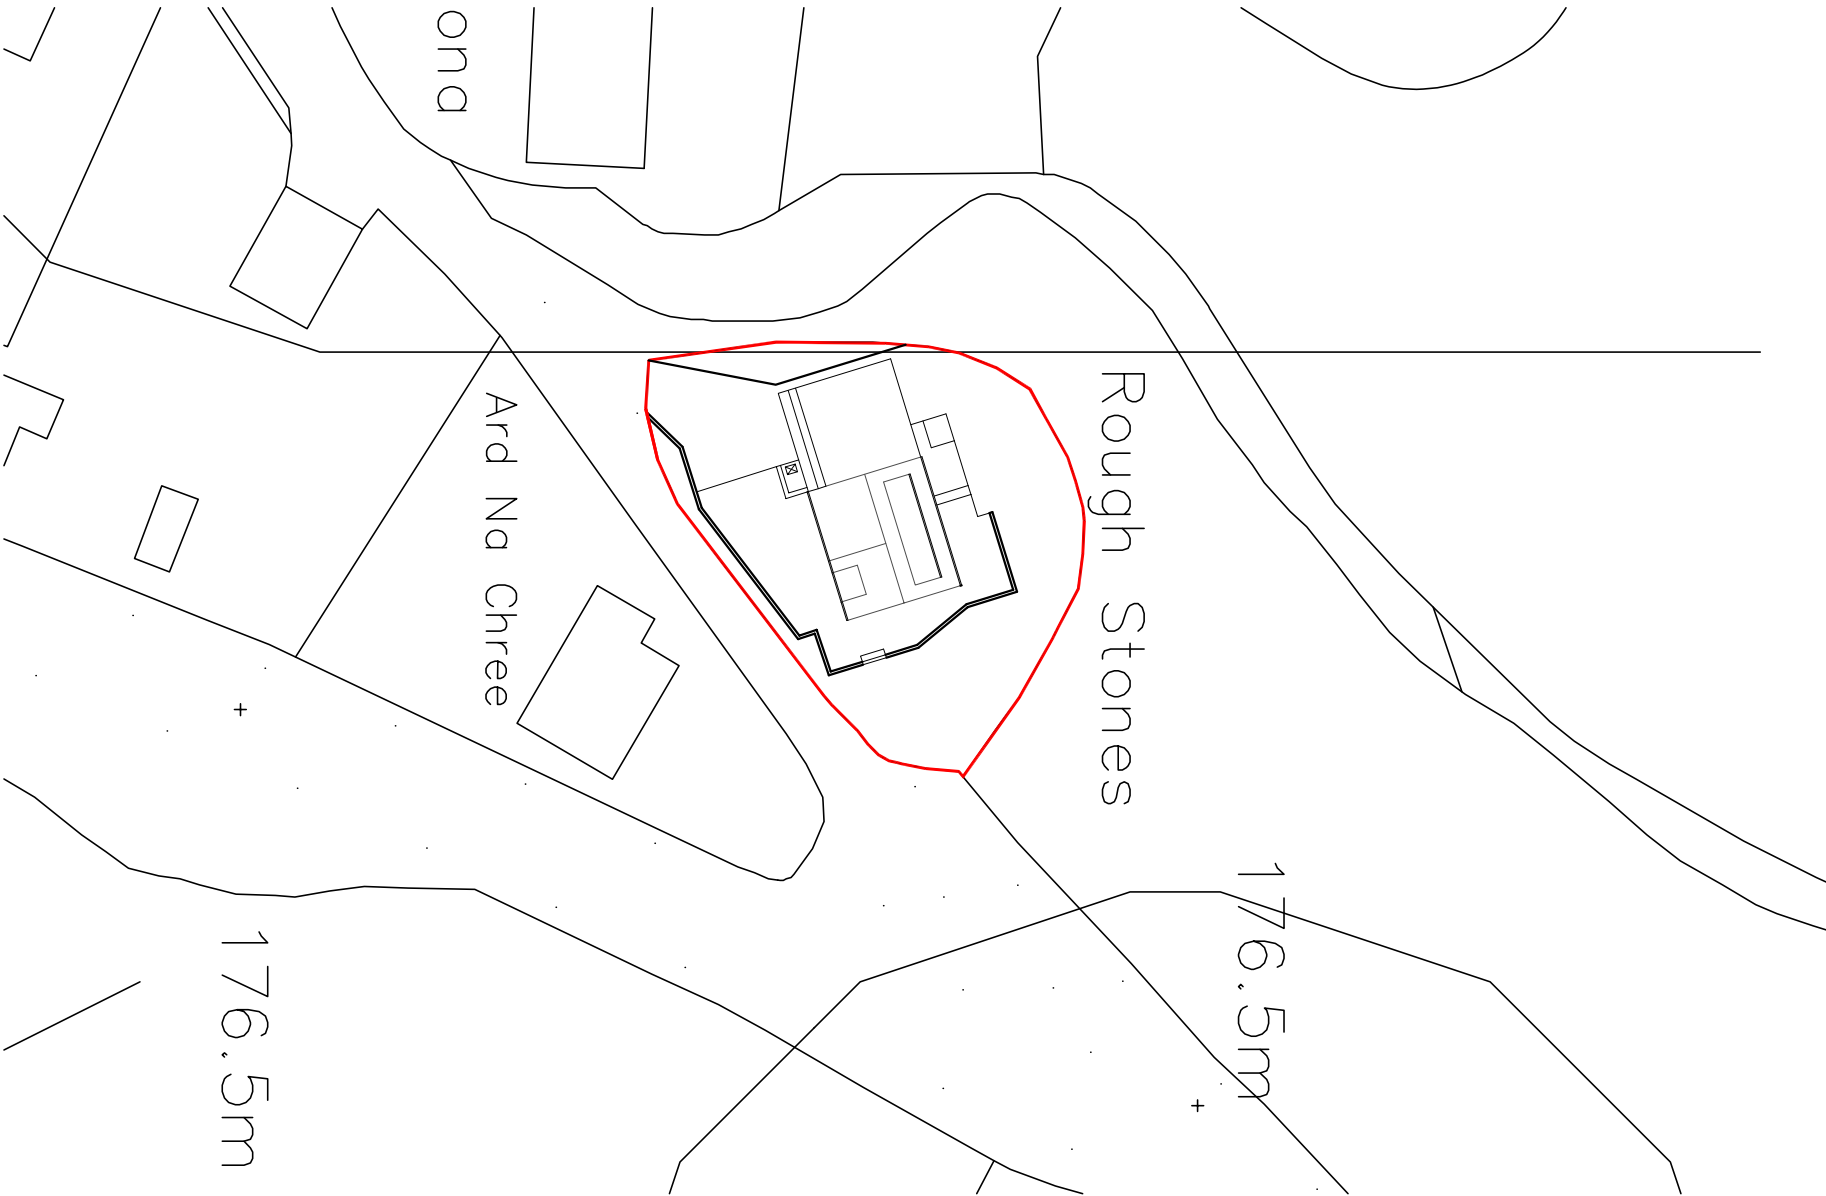

SITE LOCATION PLAN 1:1250

1:1250

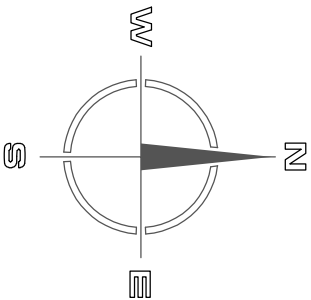

BLOCK PLAN 1:500

Copyright of this drawing is vested in the Architect and it must not be copied or reproduced without consent. Figured dimensions only are to be taken from this drawing. All contractors must visit the site and be responsible for taking and checking all dimensions relative to their work. Hewitt&Carr Architects Ltd are to be advised of any variation between drawings and site conditions. **CLIENTS ARE ADVISED TO CLARIFY DIMENSIONS WITH THE ARCHITECT PRIOR TO SETTING OUT AND NOT TO SCALE FROM THE DRAWING.**

Rev	Drawn	Comments	Date
-----	-------	----------	------

Hewitt&Carr Architects
A: Daisy/Bank House | 17-19 Leek Road | Cheddle | ST10 1JE
T: 01538 756888
E: enquiries@hccarchitects.co.uk
W: www.hccarchitects.co.uk

Client
Mr and Mrs Myatt

Project
Roughstones Brookside Draycott
ST11 9RQ

Title
Proposed Extensions and Alterations

Status
As Existing

Date
June 2022

Drawn
NNC

Scale @A3
1:1250

Checked

Project No

Drawing No.

01194-01

Rev