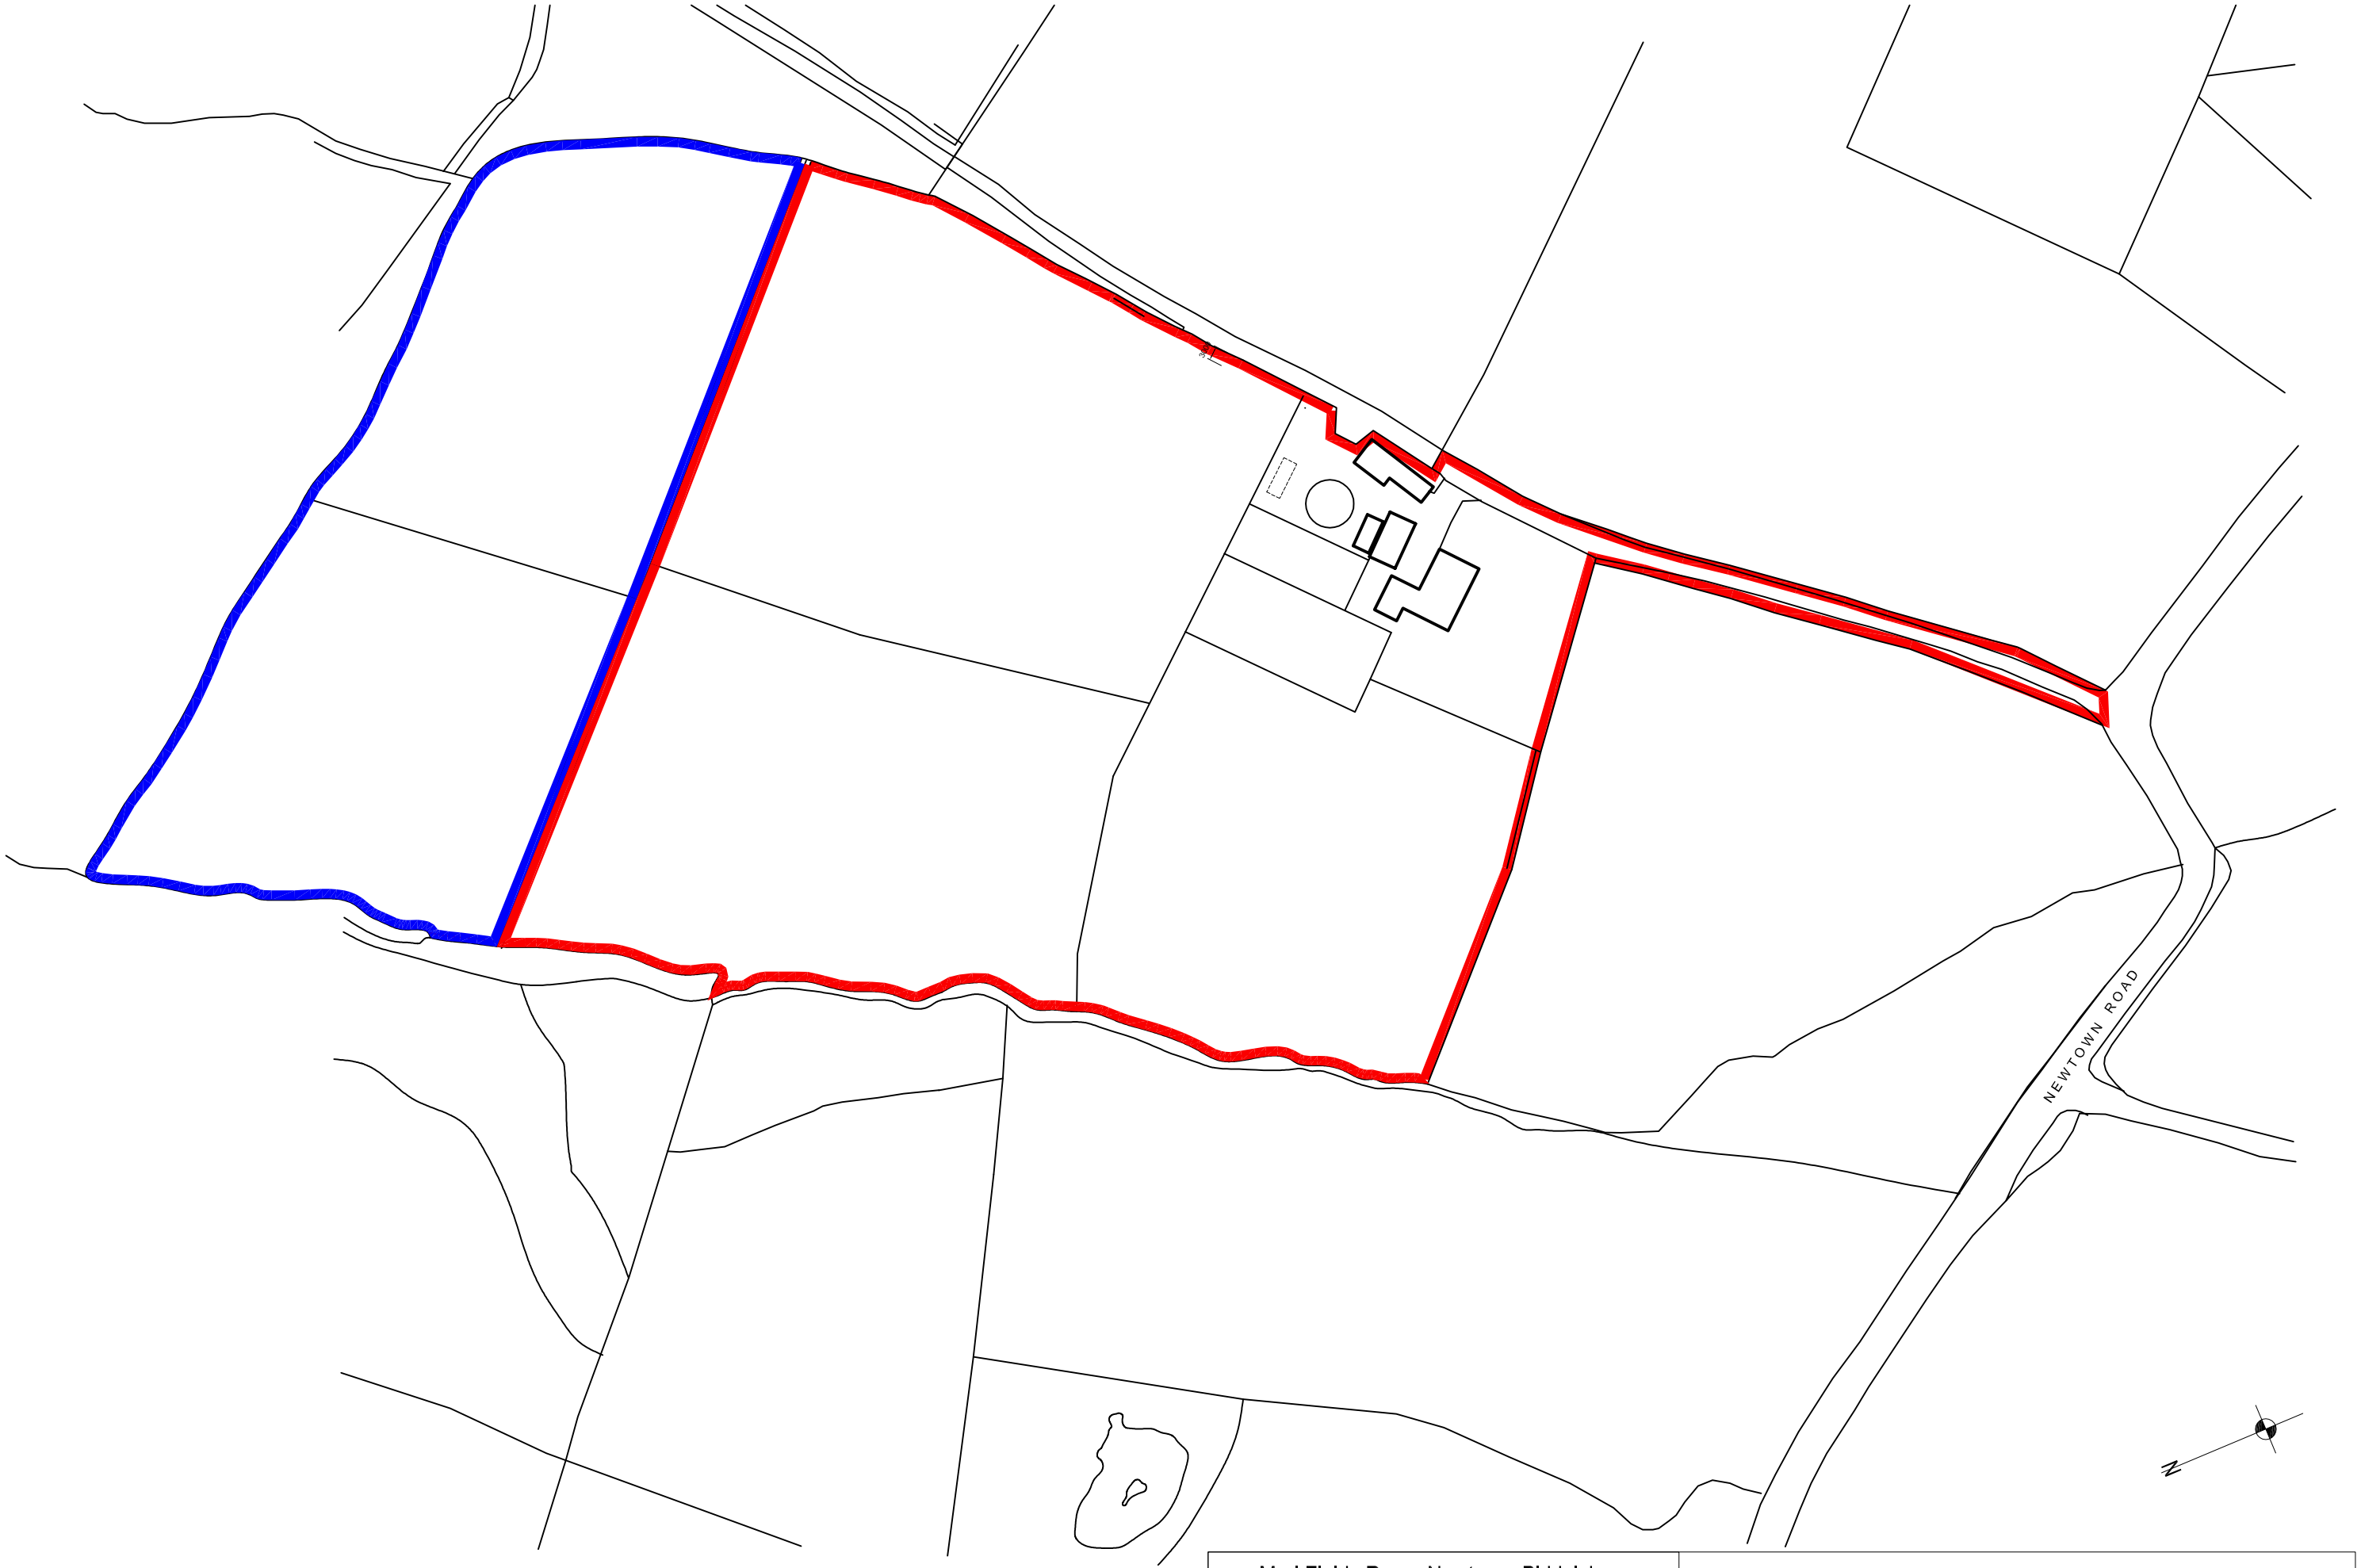

job	Marl Fields Rarm, Newtown, Biddulph Proposed Garden Room
title	Location Plan

date	scale	drawn by	dwg. no.	rev.
08.07.22	1/1250 @ A3	..	MFF3-LP	.

Ian Ankers architecture
Building and Design Consultants
Ryecroft Farm, Rushton Spencer, Macclesfield, SK11 0RP
t 01260 546944
e ian@ianankers.co.uk
w www.ianankers.co.uk