


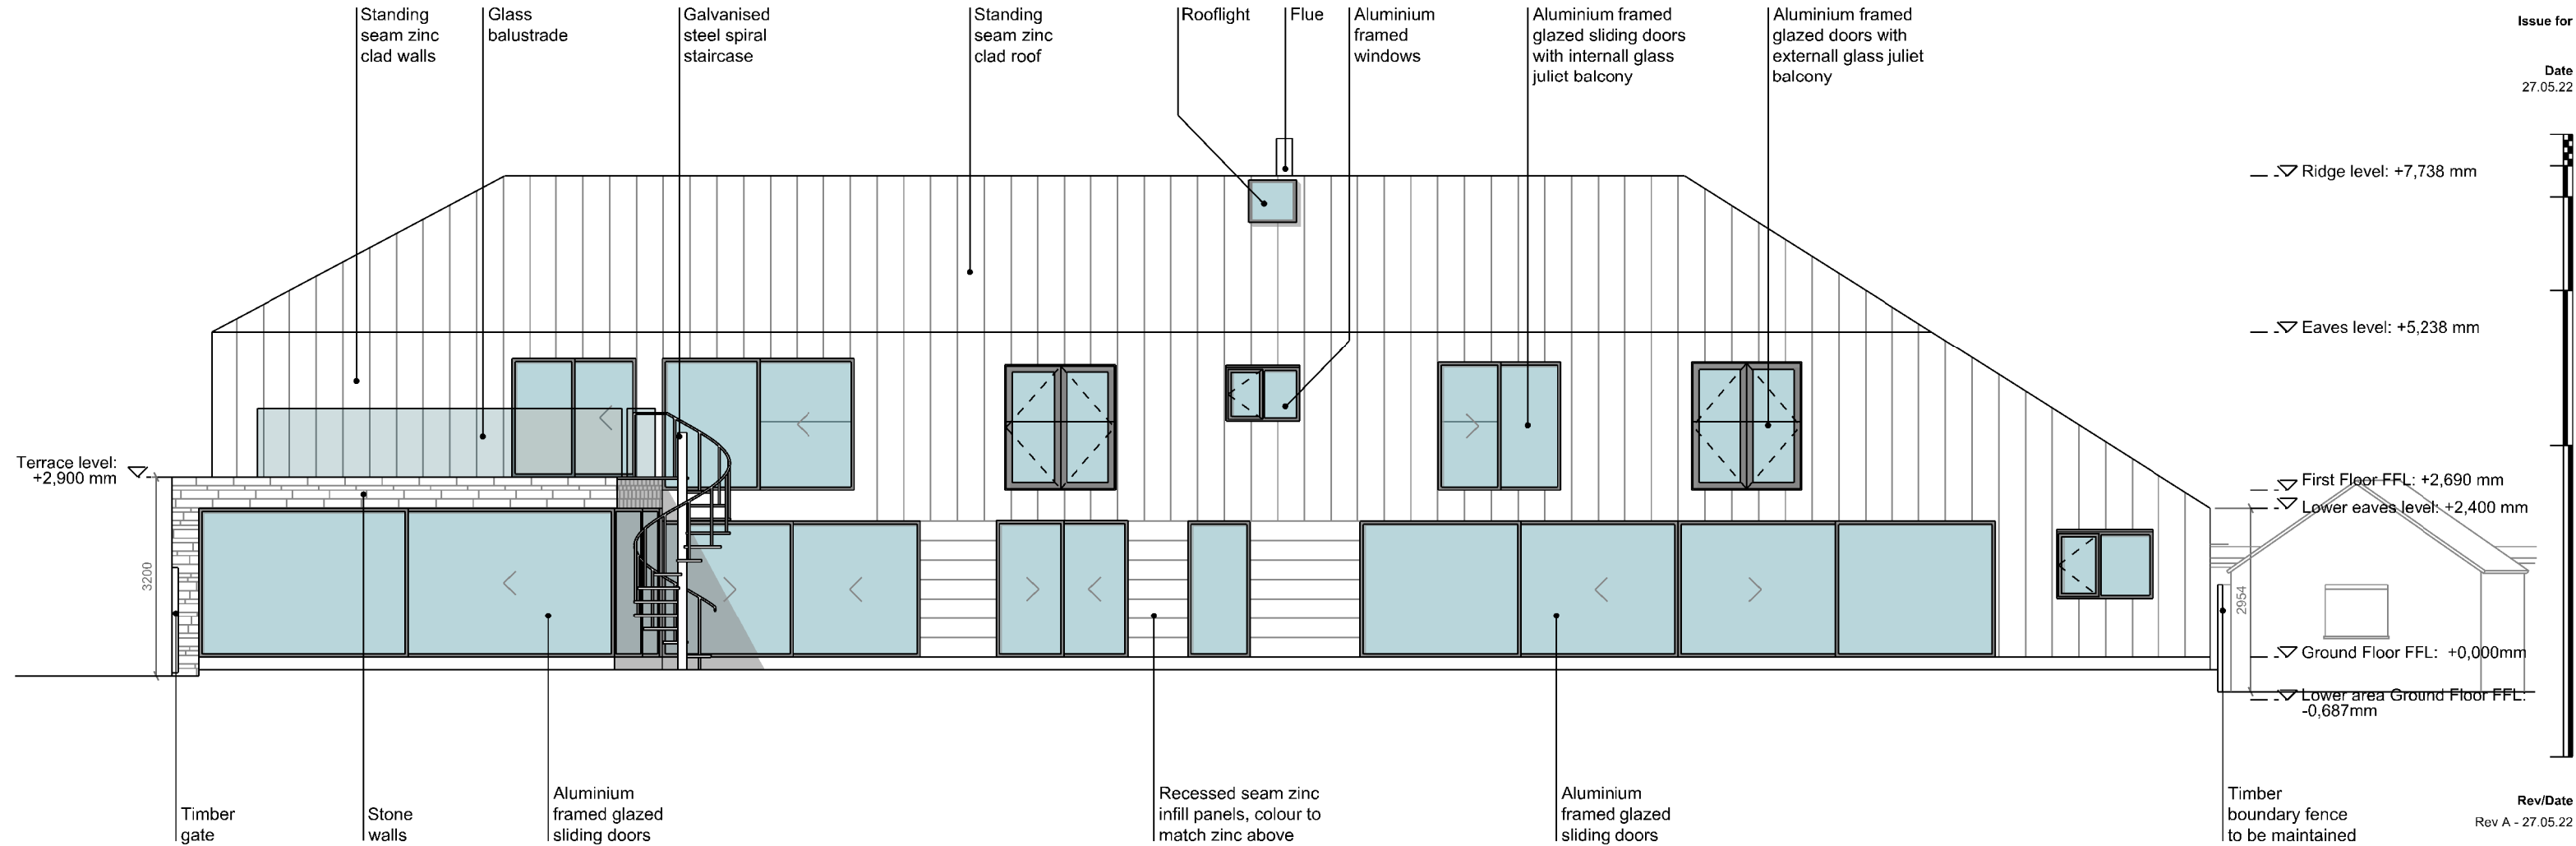

Proposed South Elevation