Rev.	Drawn	Comments	Date

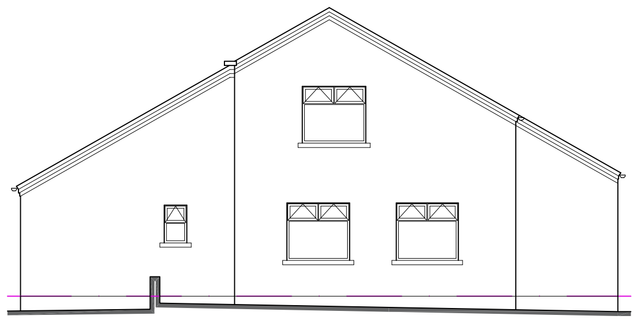

SIDE ELEVATION 1:100

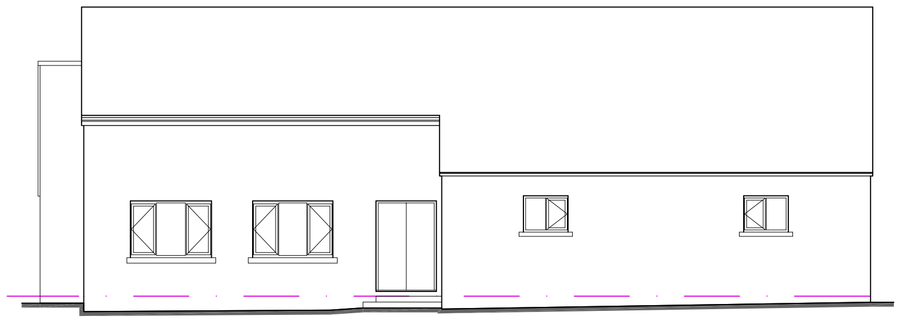

REAR ELEVATION 1:100

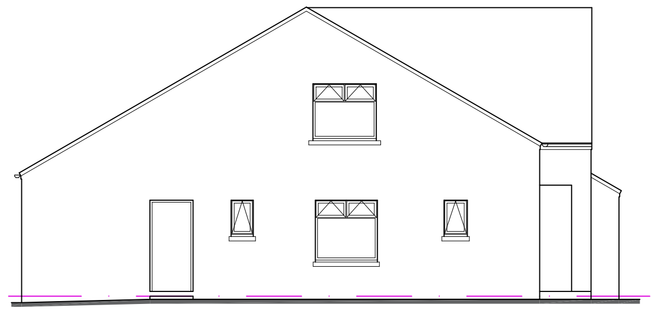

SIDE ELEVATION 1:100

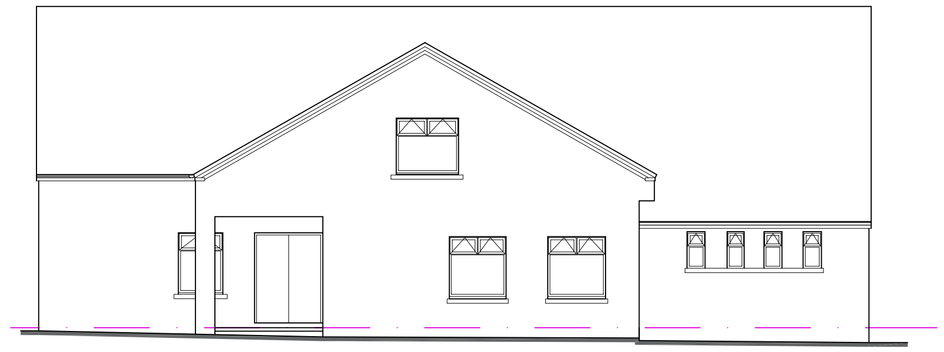

FRONT ELEVATION 1:100

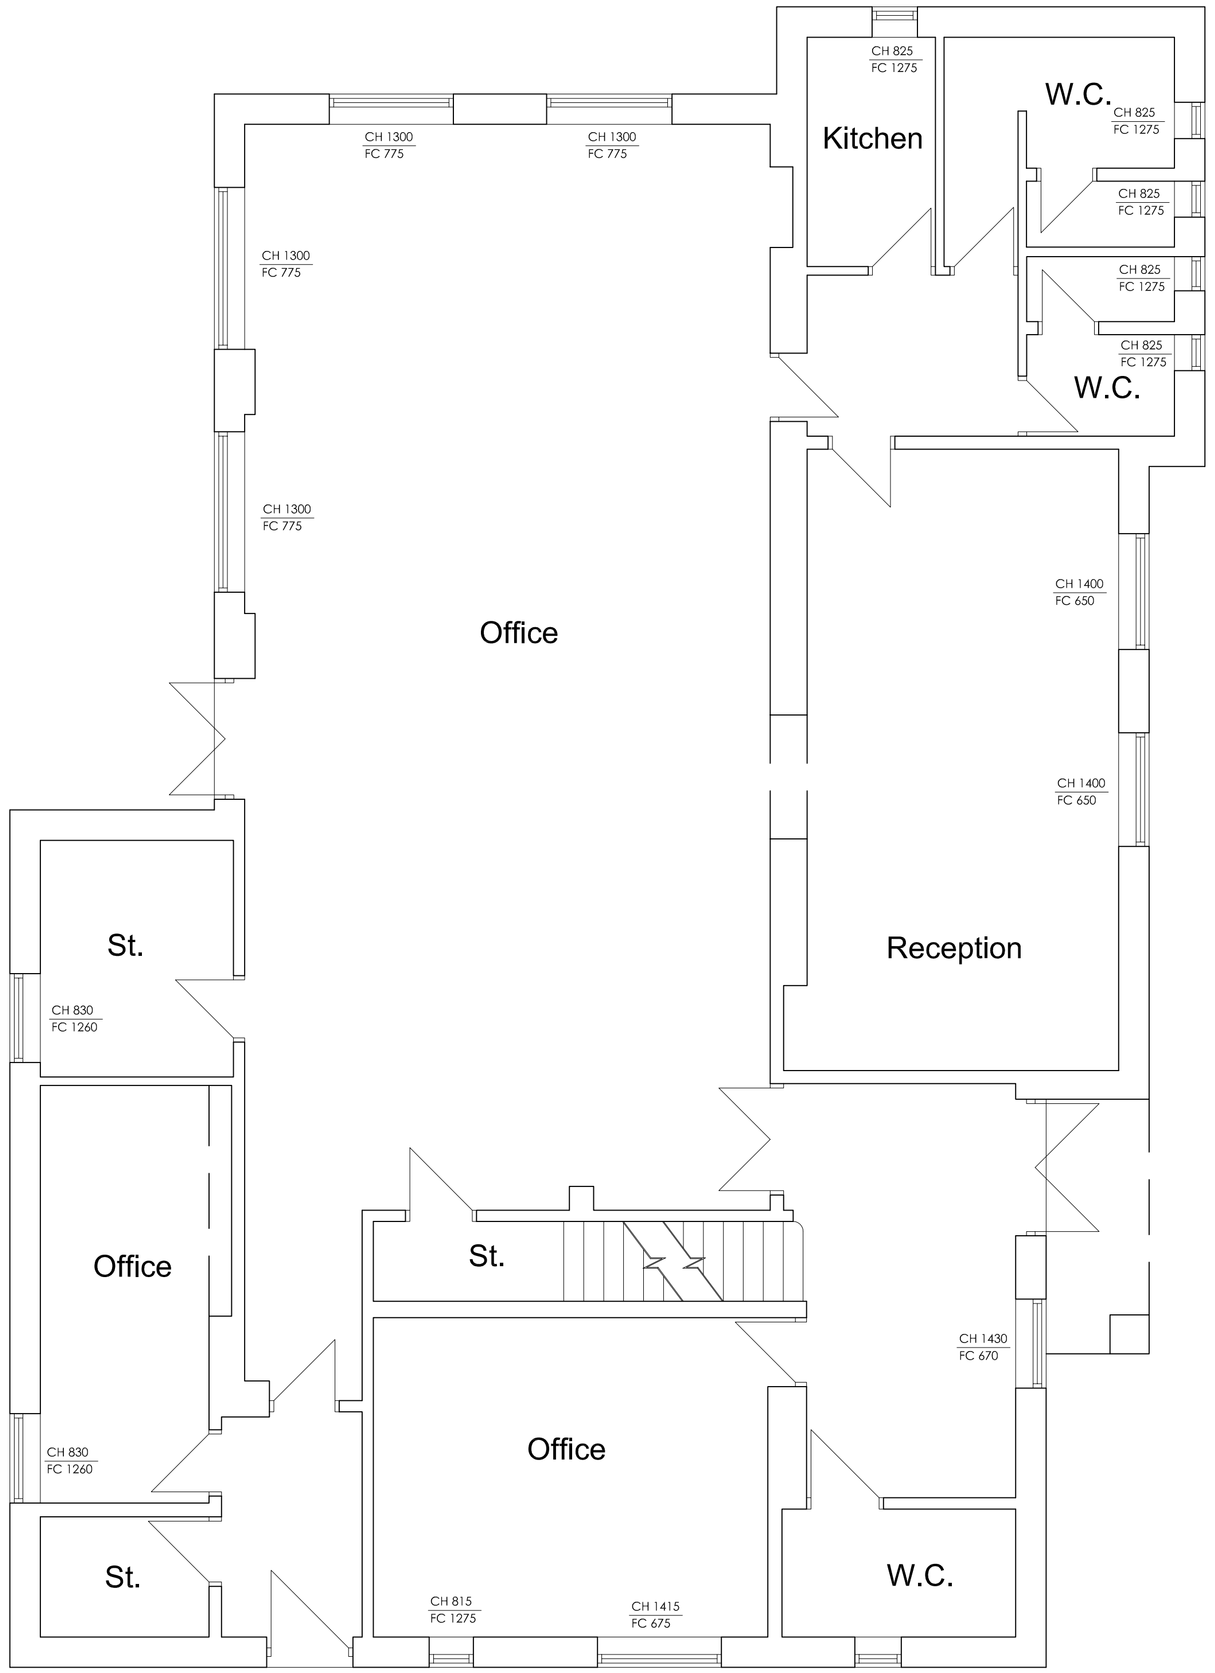

PROPOSED GROUND FLOOR PLAN 1:50

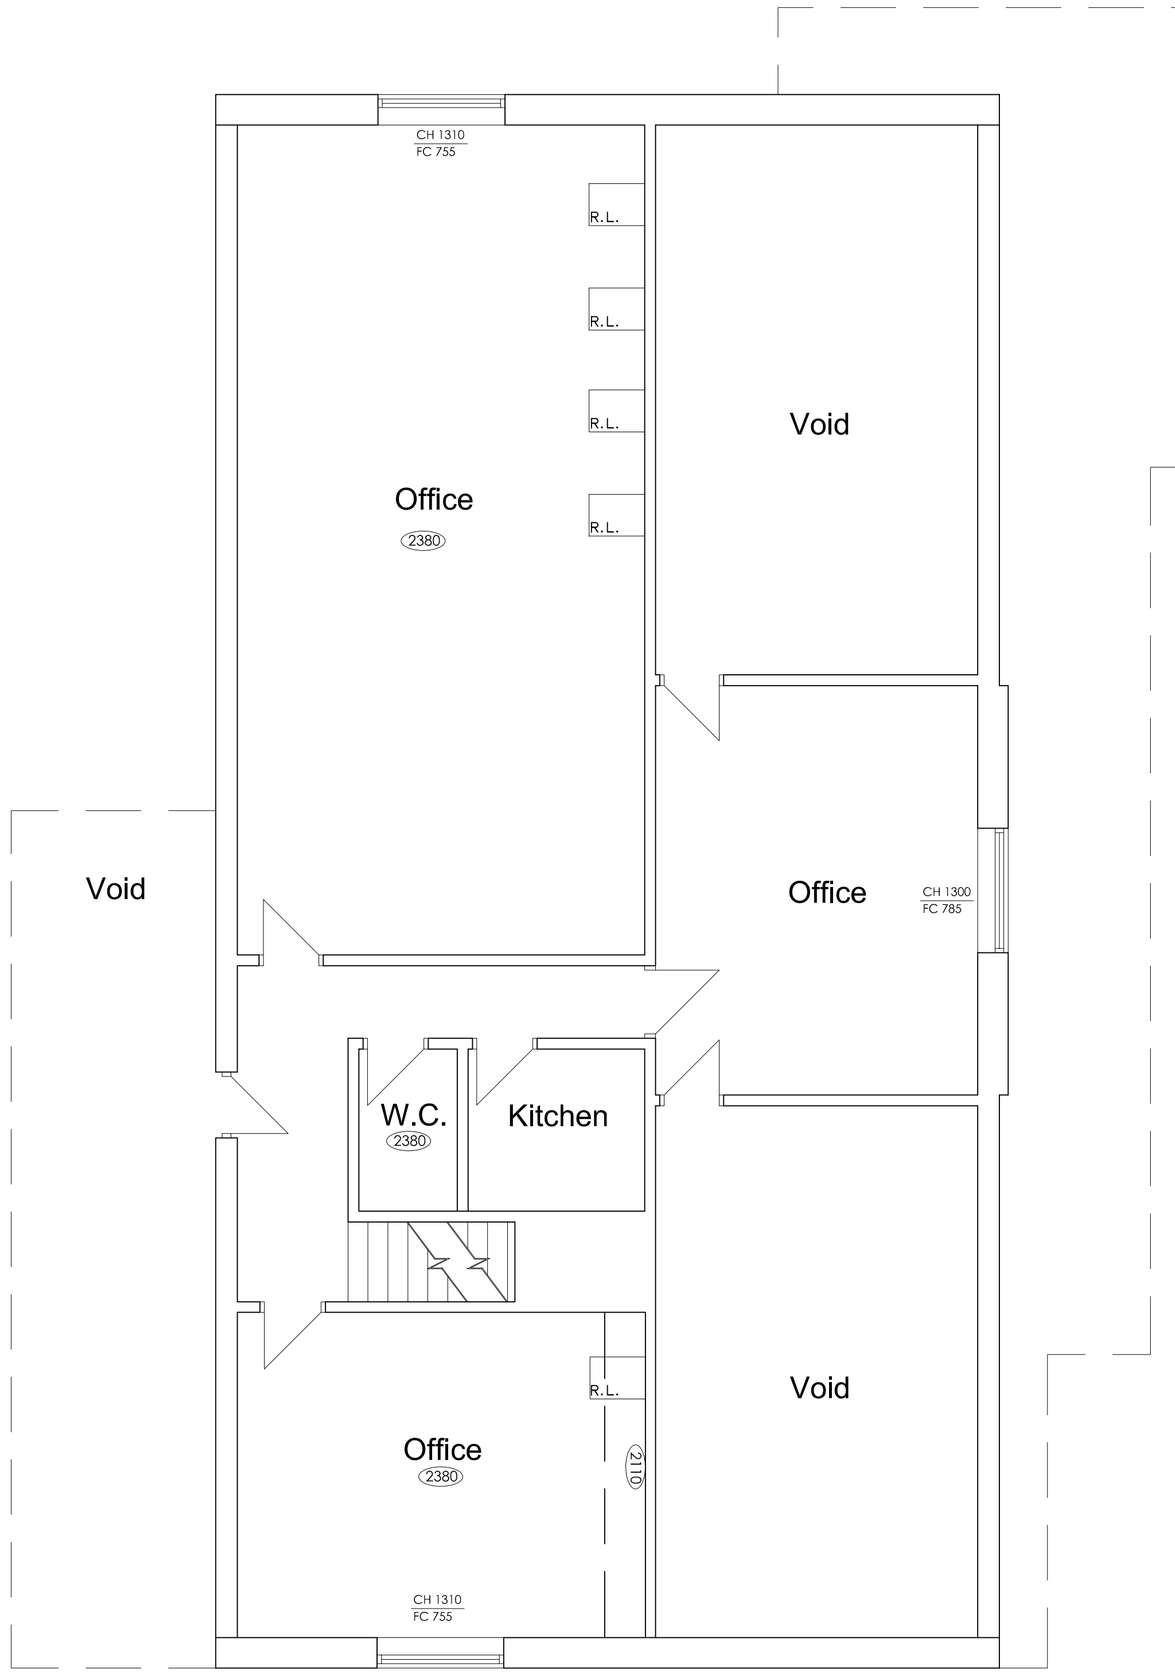

PROPOSED FIRST FLOOR PLAN 1:50

MODE
Architects & Development
01782 479644
info@mode-architects.co.uk
www.mode-architects.co.uk

Client Woodhead Hall Estates

Project Conversion of Offices to Residential Accommodation

Title Plans and Elevations as Existing

Status Survey

Scale @A1	Date	Drawn	Checked
Stated	Aug '22	KLB	

Drawing No. 21 012 AL (0) 152

Rev

File Ref.

This drawing is subject to Copyright & must not be copied or reproduced without consent. Figured dimensions only are to be taken from this drawing. All contractors must visit the site and be responsible for taking and checking all dimensions relative to their work.