




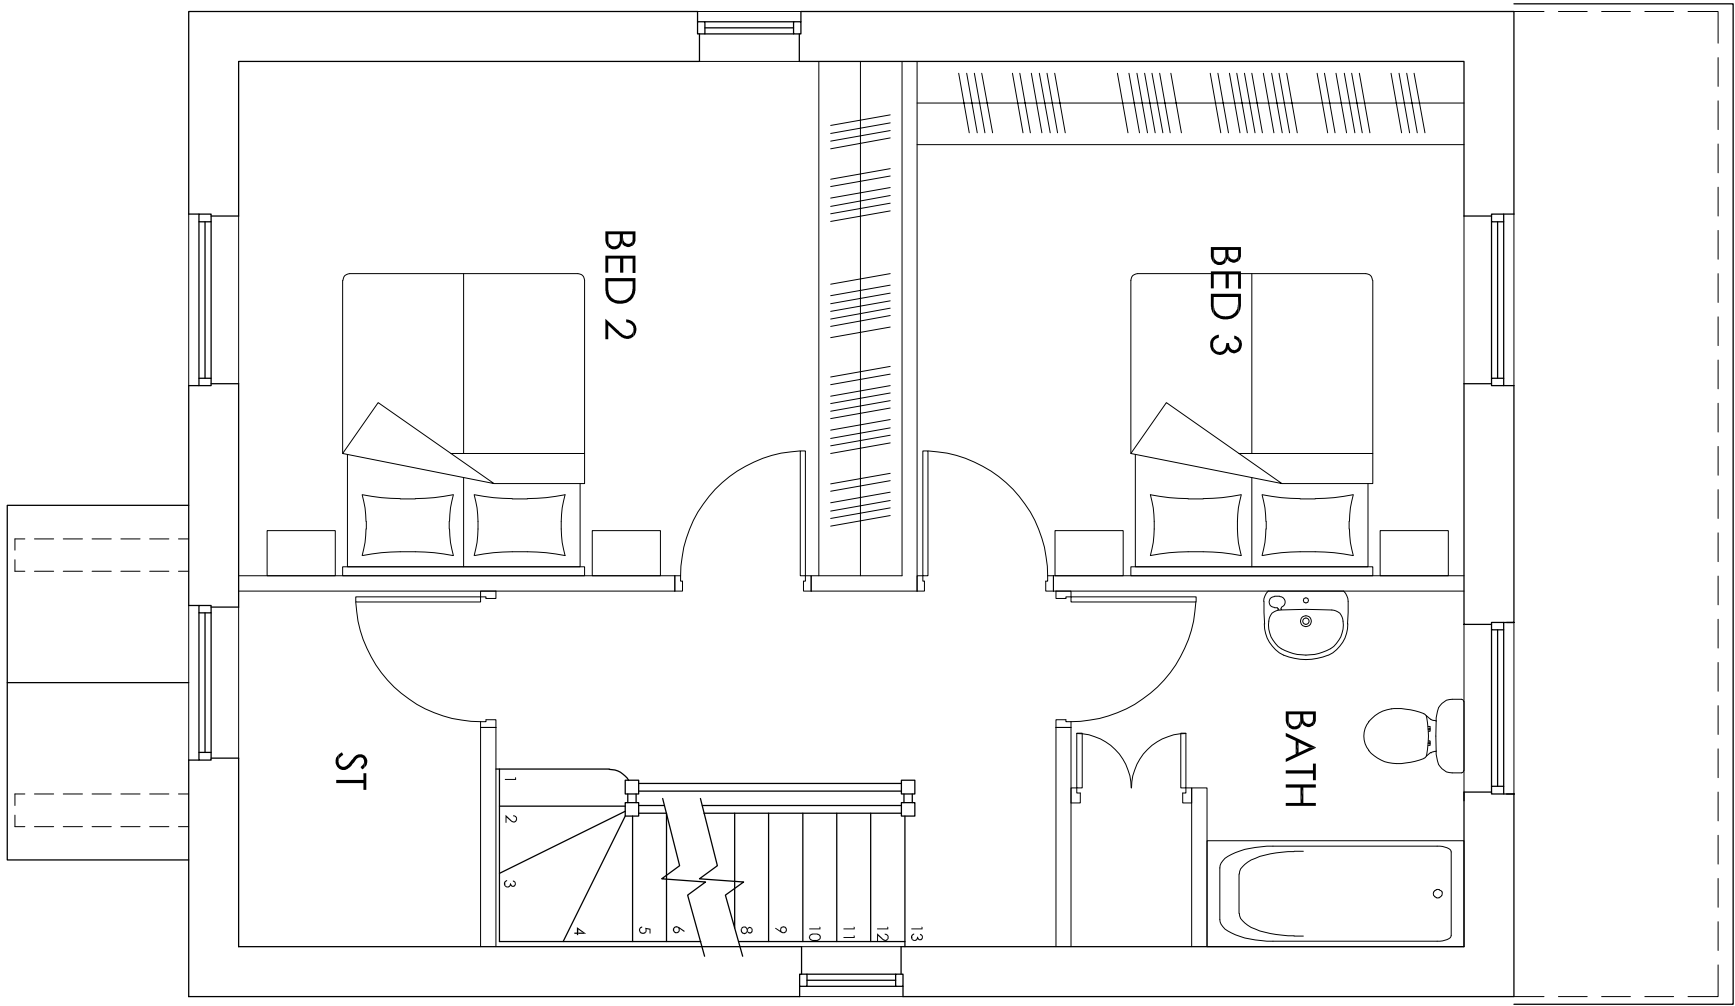


First Floor Plan 1:50

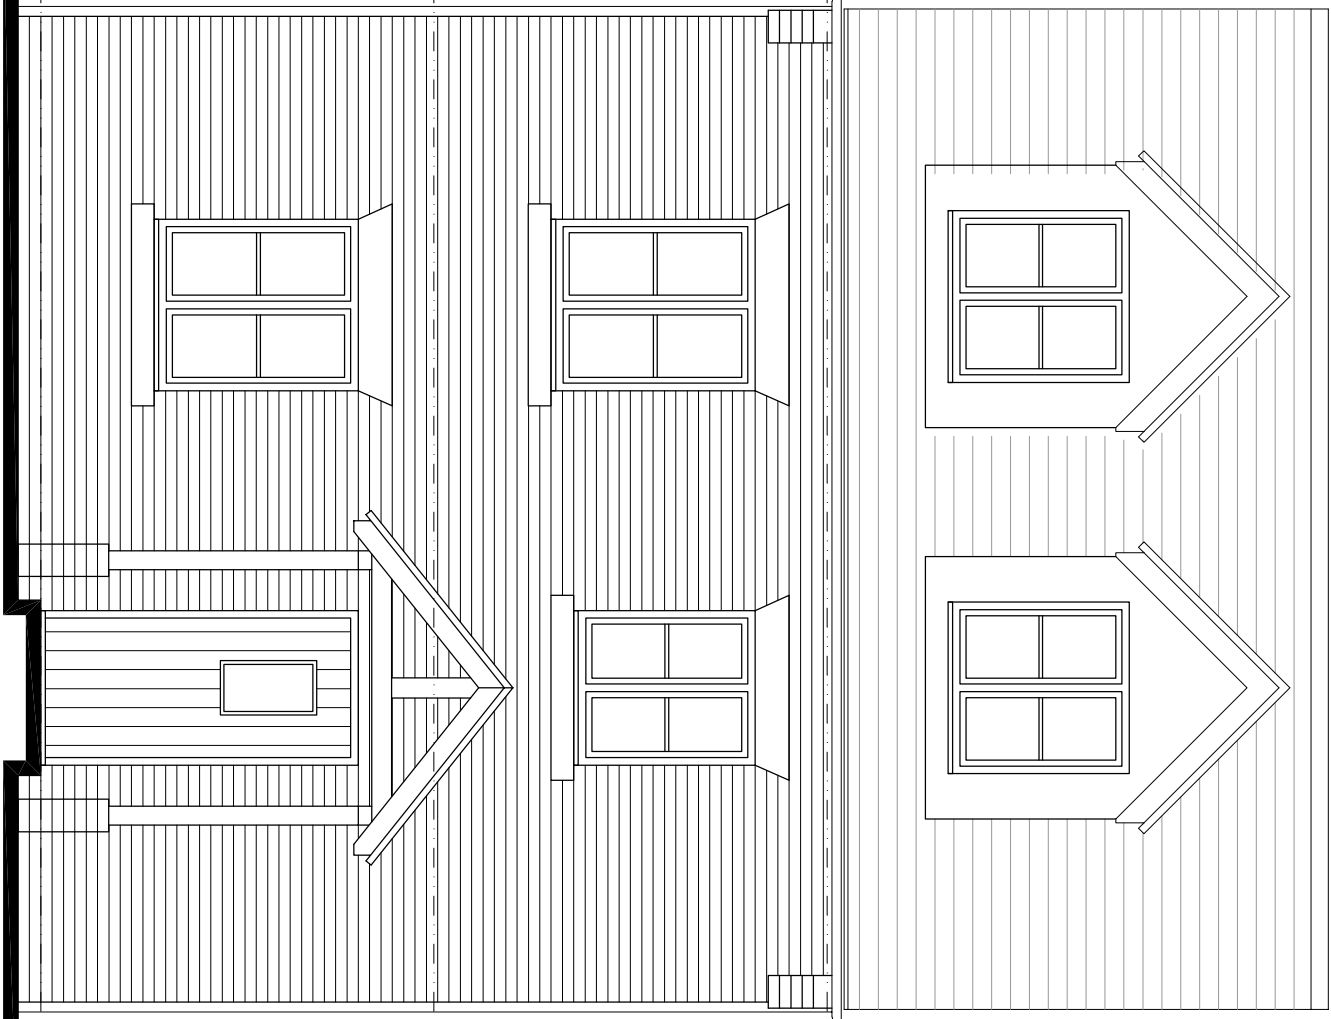


Front Elevation 1:50

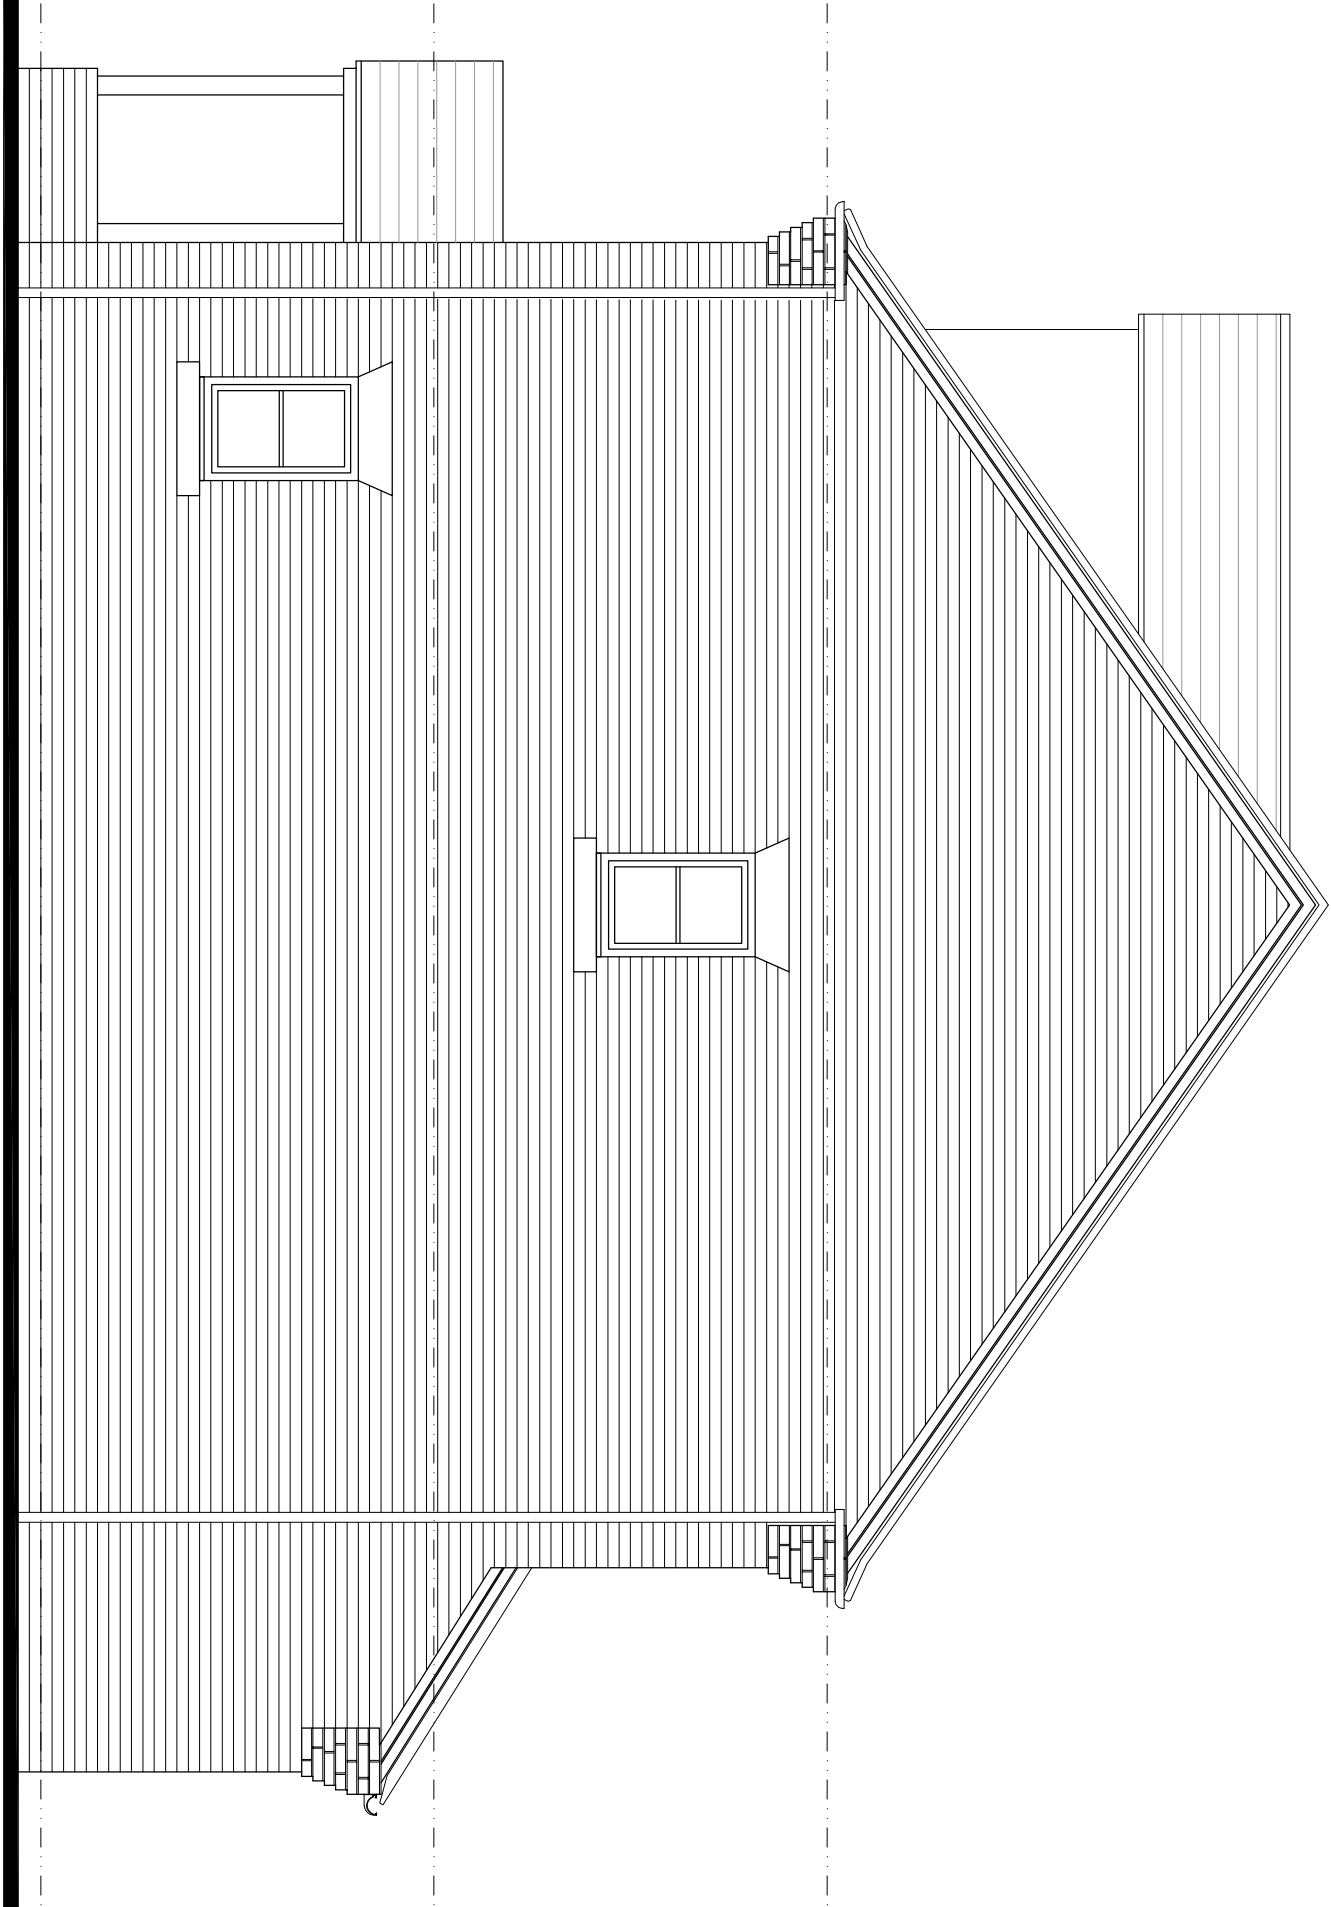


Side Elevation 1:50

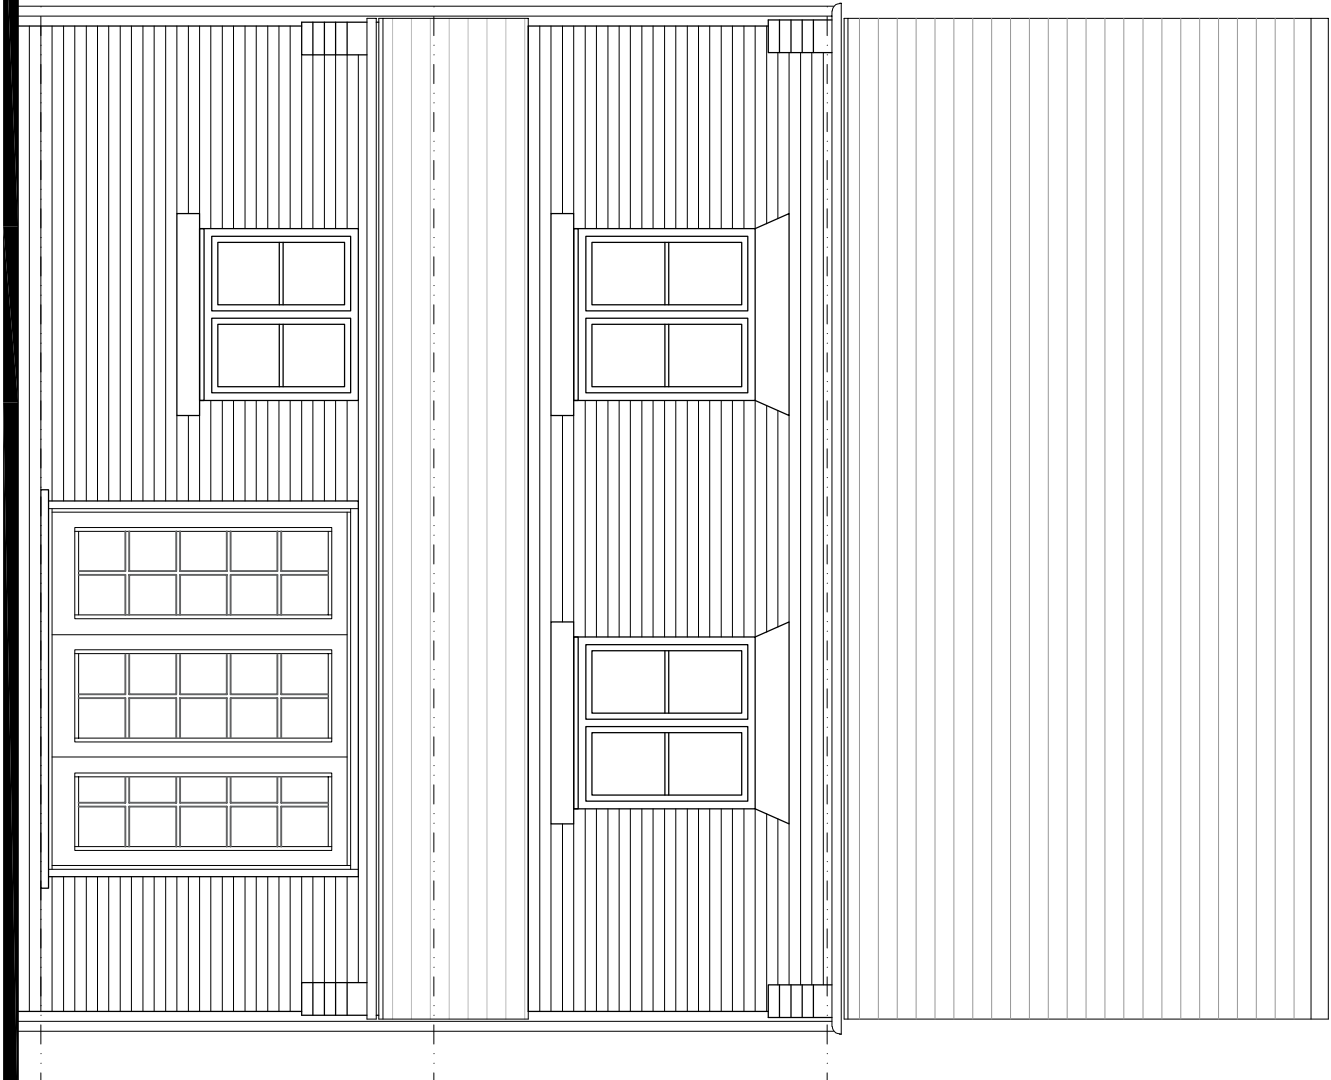


Rear Elevation 1:50

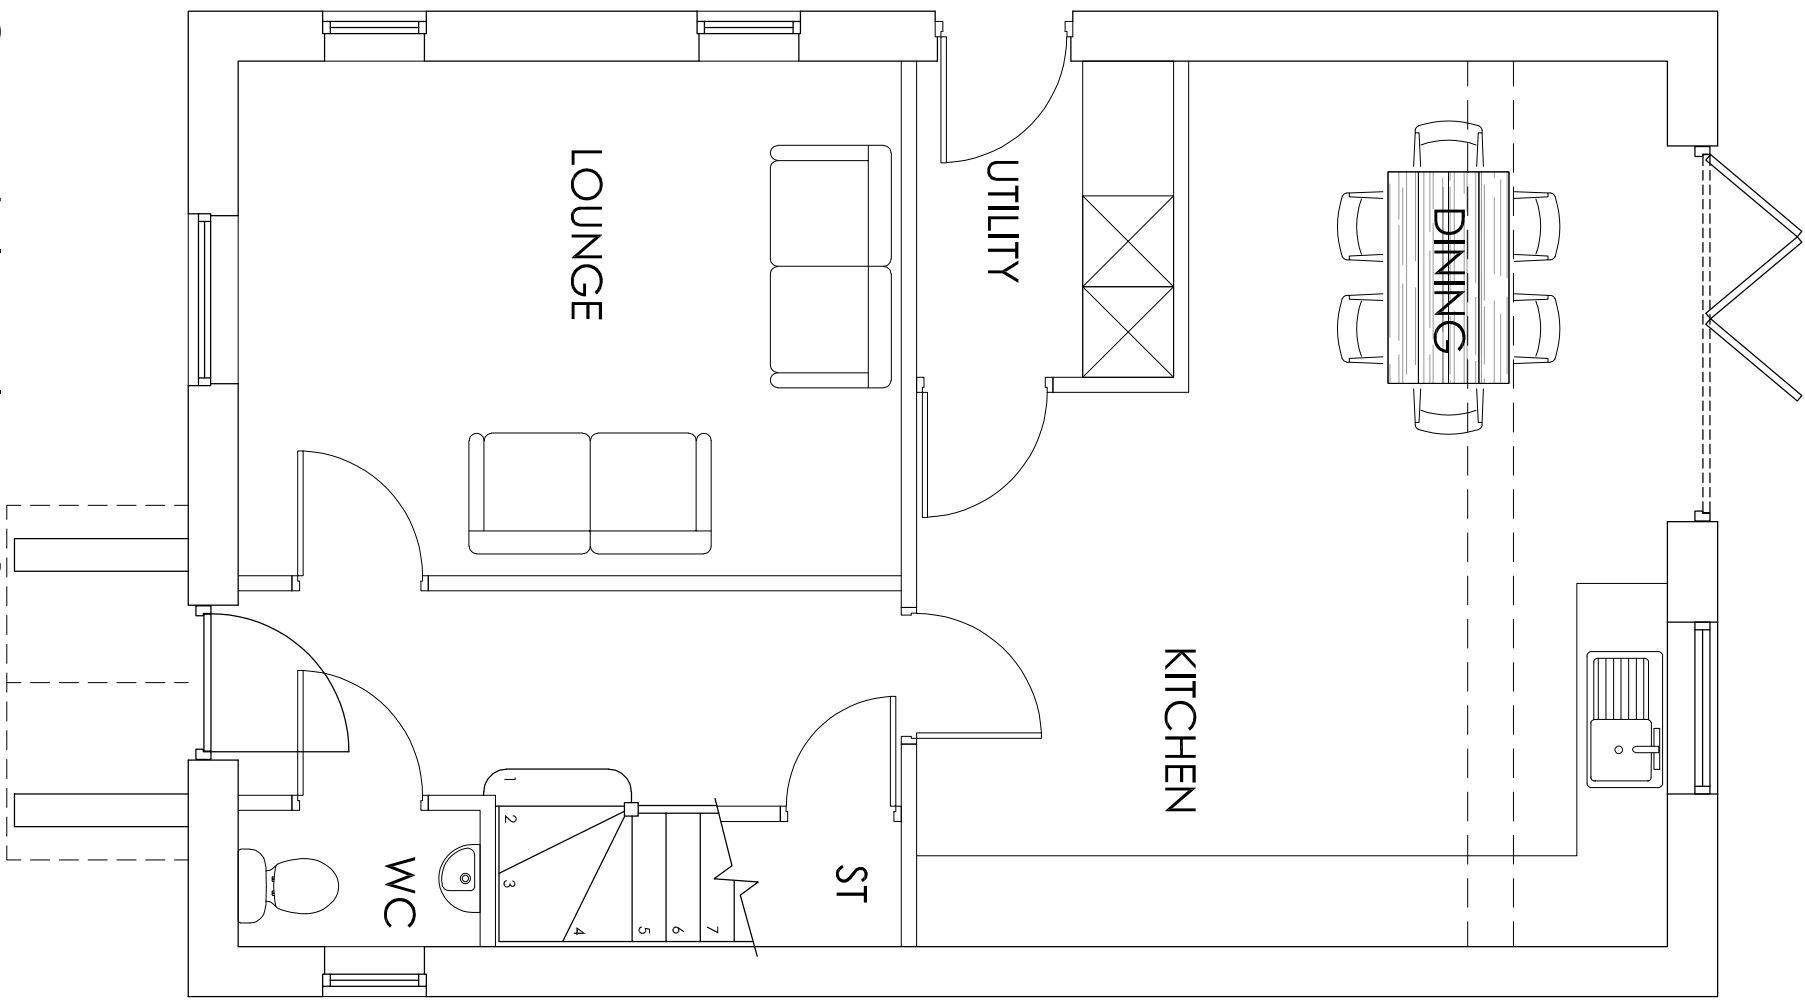


Ground Floor Plan 1:50

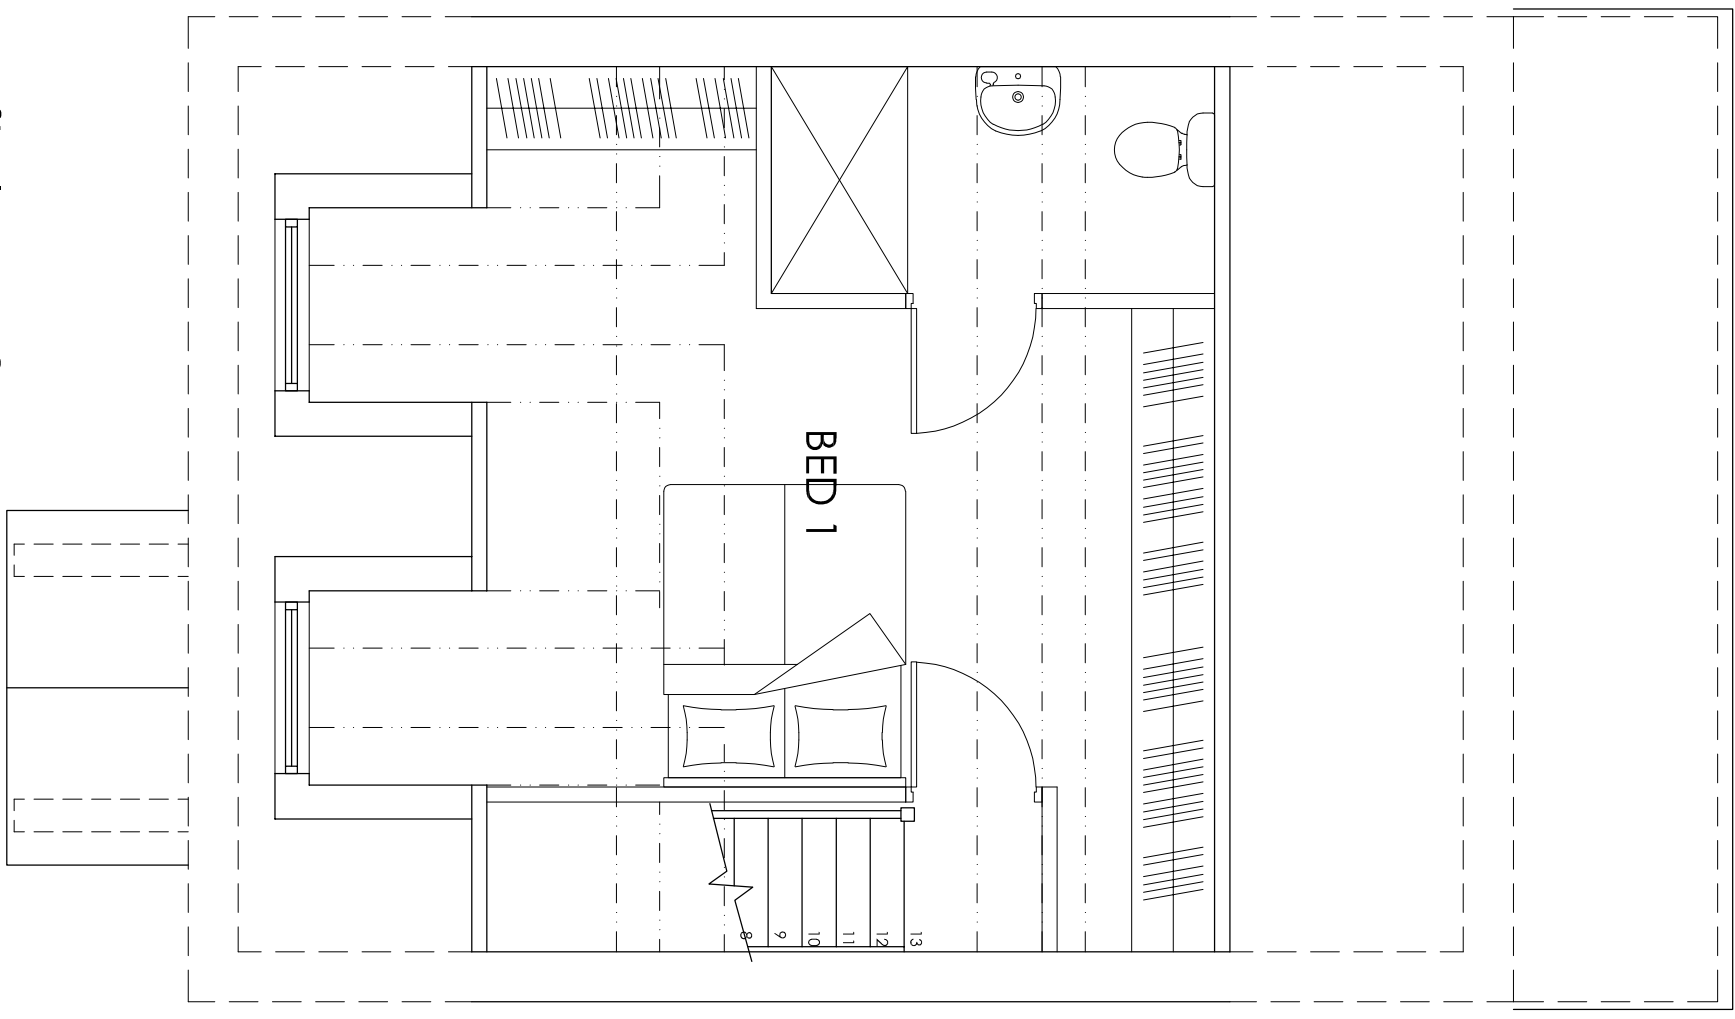

Loft Plan 1:50

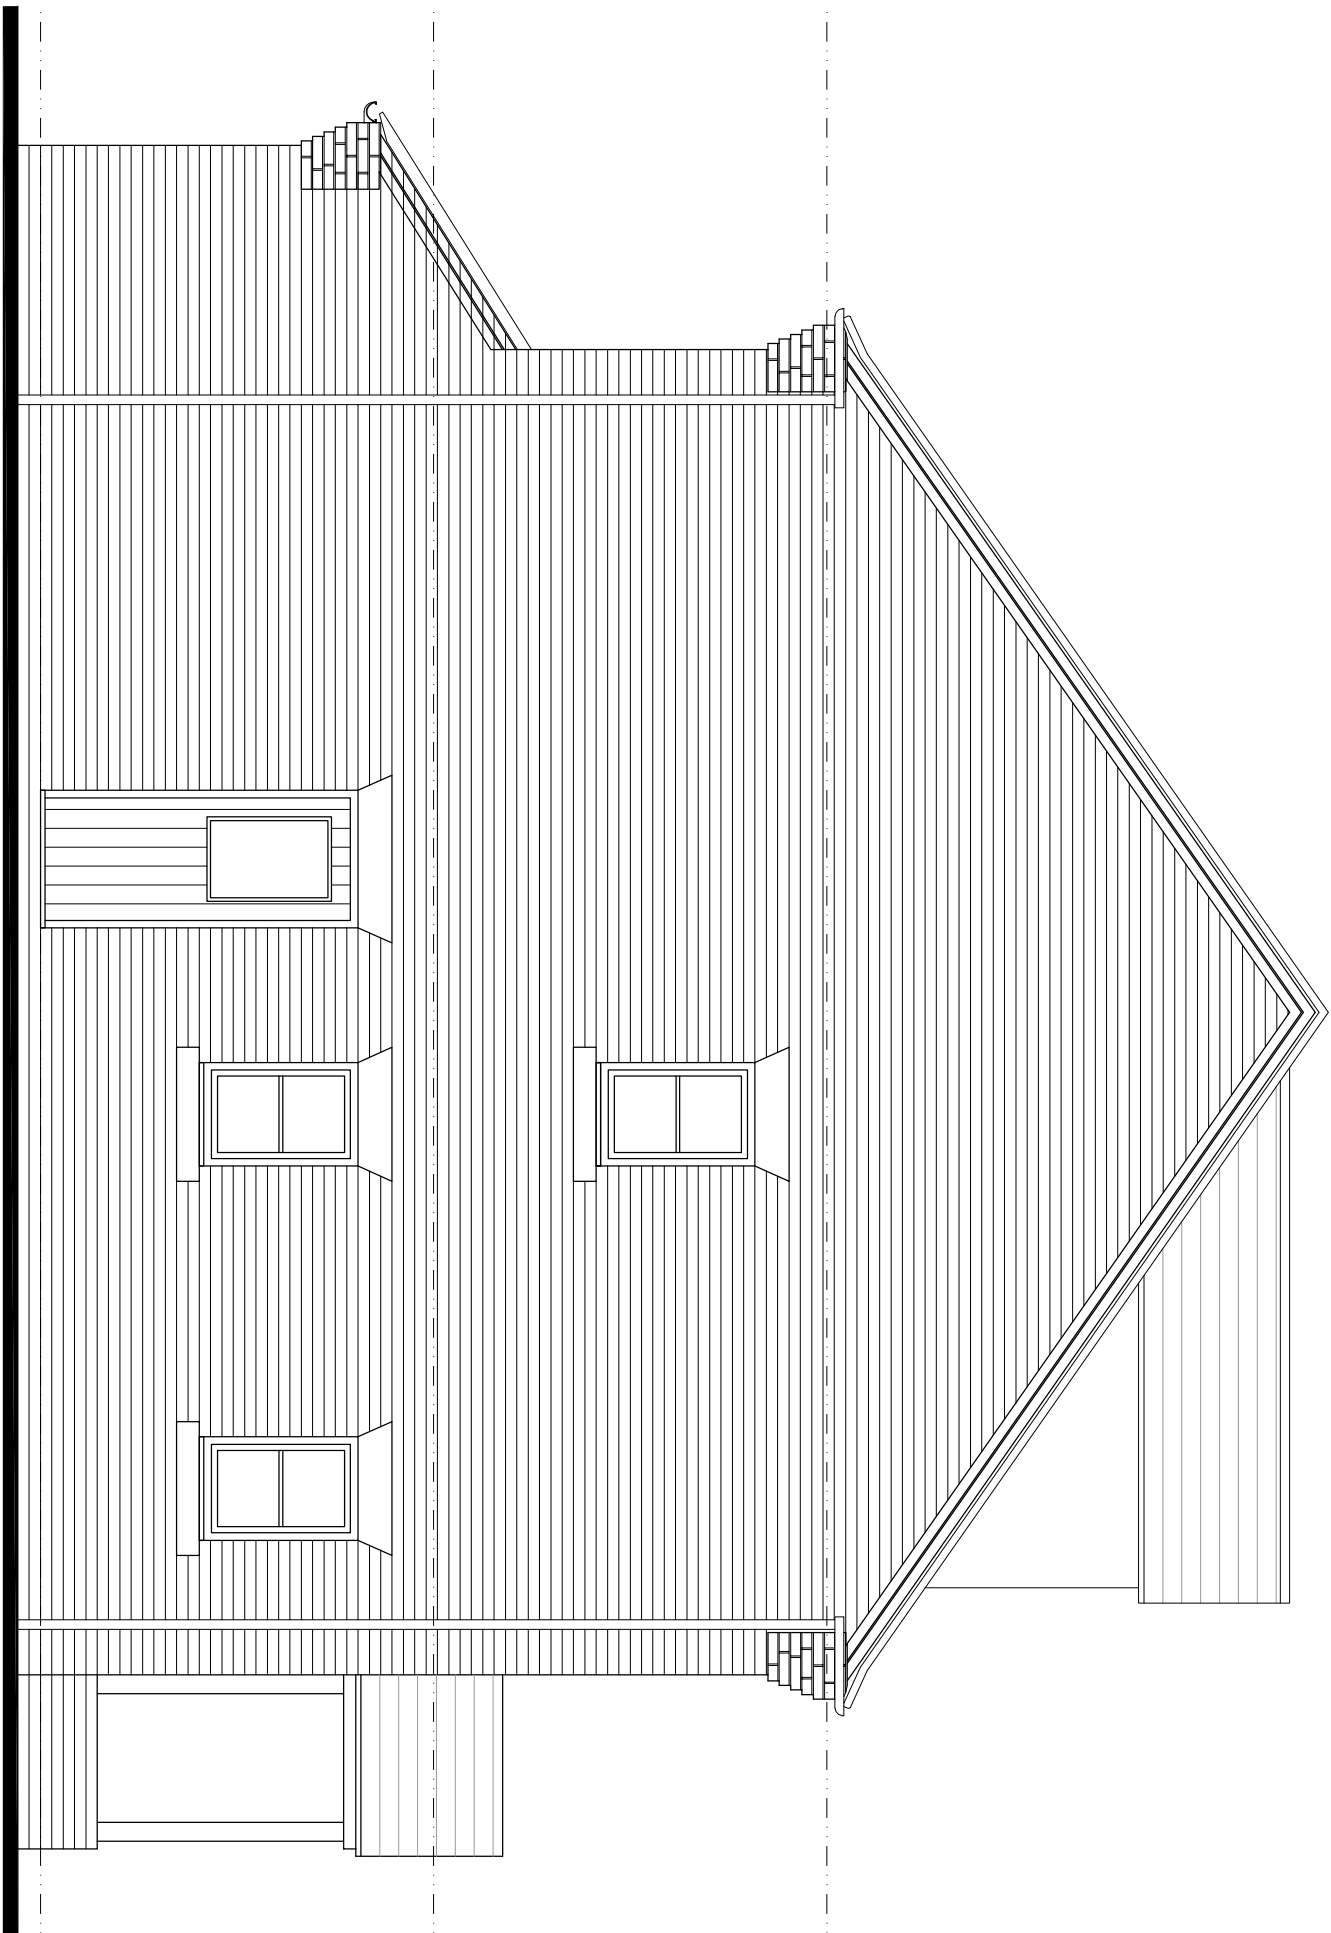

Side Elevation 1:50

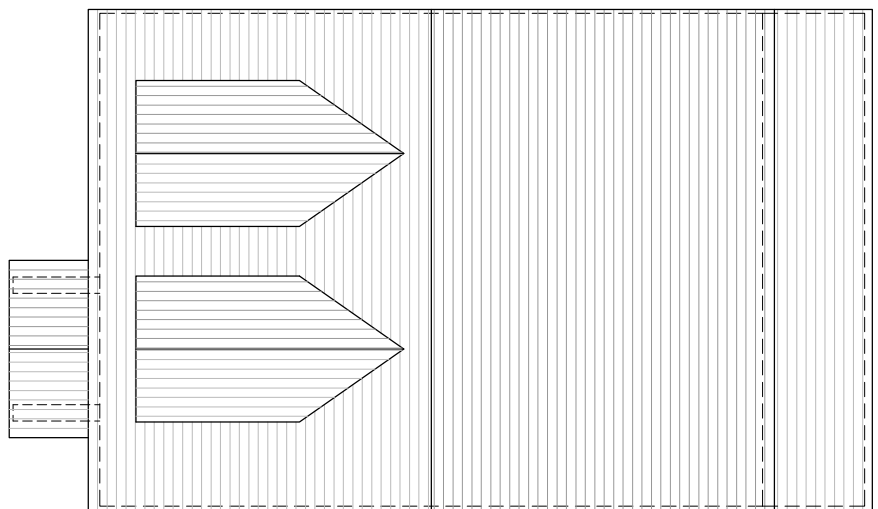

Roof Plan 1:100

Type 2  
3 Bed  
GIA - 133.9sqm/1441 sqft

**Hewitt&Carr Architects**  
A. Design House 117-19 Leek Road | Cheddle | ST10 1JE  
T. 01302 525889  
E. enquiries@hccarchitects.co.uk  
W. www.hccarchitects.co.uk

Client  
A.R. Alcock

Project  
Residential Development at Land Off  
Tenford Lane, Upper Tean

Title  
House Type 2: Detached 3 Bed  
Plans and Elevations

Drawn  
Scheme  
Date  
Scale @A1  
As Stated

Project No.  
00438  
AL(0)11

Rev  
A

