



Copyright of this drawing is vested in the Architect and it must not be copied or reproduced without consent. Figured dimensions only are to be taken from the drawing. All contractors must visit the site and be responsible for taking and be advised of any variation between drawing and site conditions. It shall be the responsibility of the contractor to ensure that the drawing is used in accordance with the Architect's instructions. 


Rev	Down	Comments	Date
-----	------	----------	------

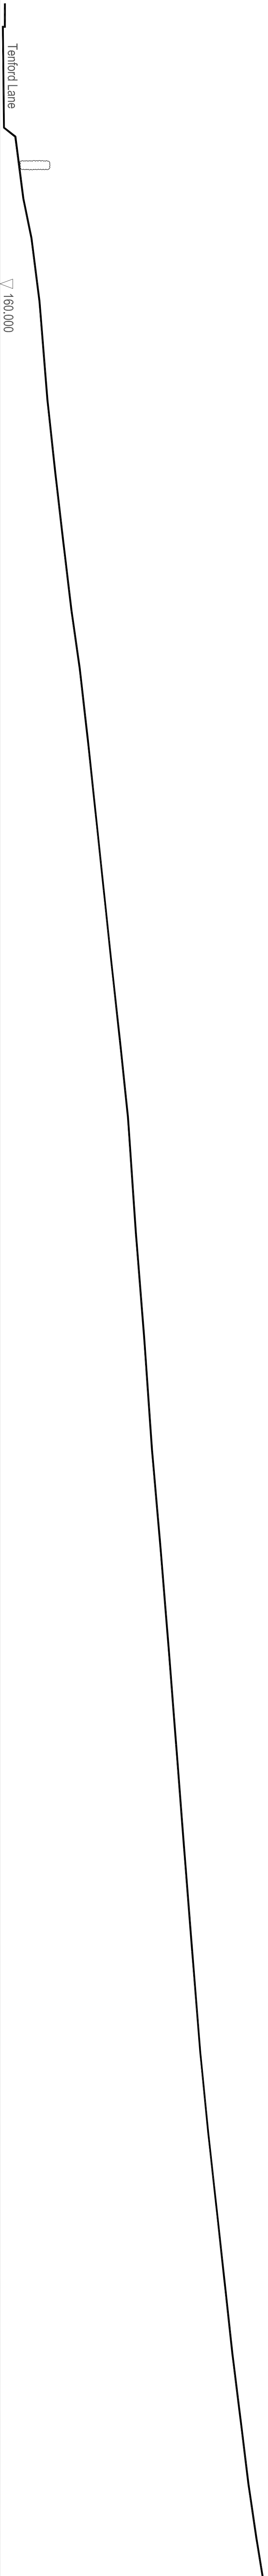

SECTION AA 1:200

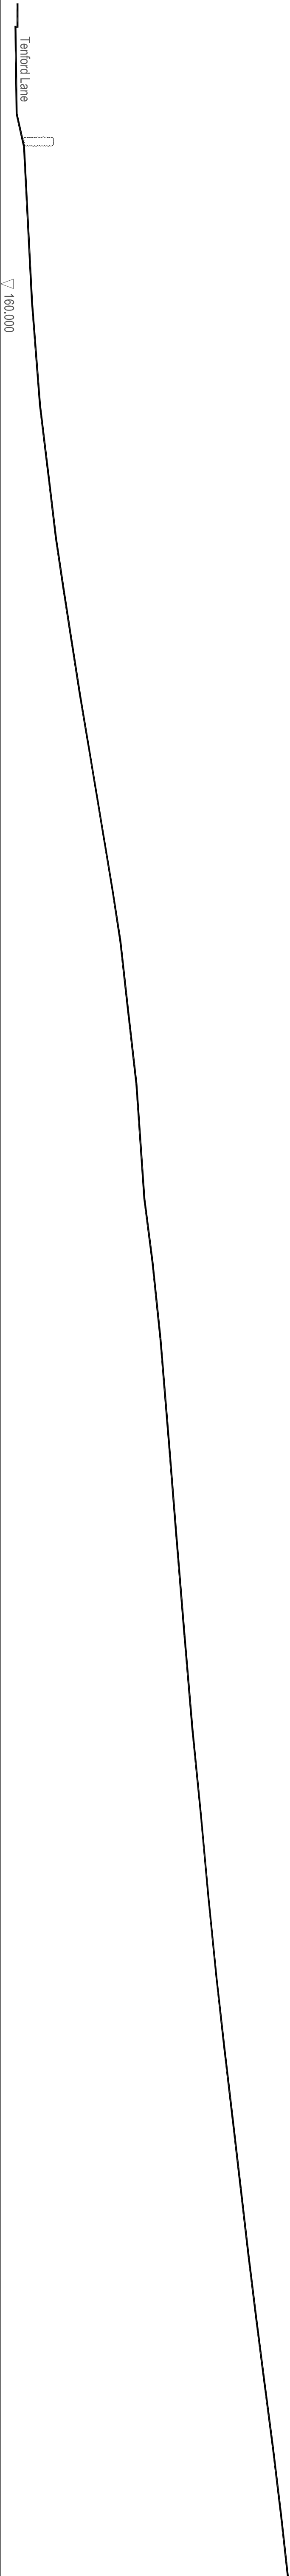

SECTION BB 1:200

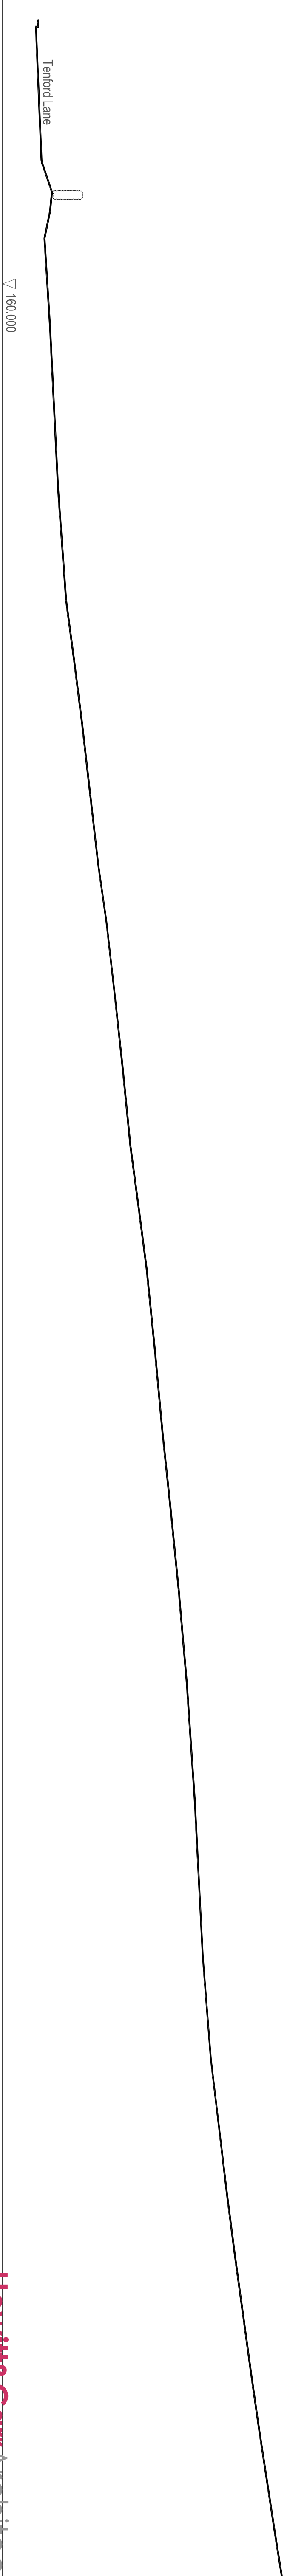

SECTION DD 1:200

Hewitt&Carr Architects
A. Design House | 17-19 Leek Road | Cheddleton ST10 1JE
T. 0189 255589
E. enquiries@hccarchitects.co.uk
W. www.hccarchitects.co.uk

Client
A.R. Alcock

Project
Residential Development
Land Off Tenford Lane, Upper Tean

Title
Existing Site Sections

Date
Scheme

Date
July 2021

Scale @A1 1:200

Drawn
SG

Checked

Project No. Drawing No.

00438 AL(0)18

Rev

SECTION CC 1:200

