



Copyright of this drawing is vested in the Architect and it must not be copied or reproduced without consent. Figured dimensions only are to be taken from the drawing. All contractors must verify the site and be responsible for taking and be advised of any variation between drawing and site conditions. It shall be the responsibility of the contractor to ensure that the drawing is used in accordance with the ARCHITECT'S DRAWINGS TO BE USED TO CONSTRUCT THE BUILDING. THE ARCHITECT'S DRAWINGS TO BE USED TO CONSTRUCT THE BUILDING SHALL BE THE ARCHITECT'S DRAWINGS TO BE USED TO CONSTRUCT THE BUILDING.


Rev.	Down	Comments	Date
------	------	----------	------

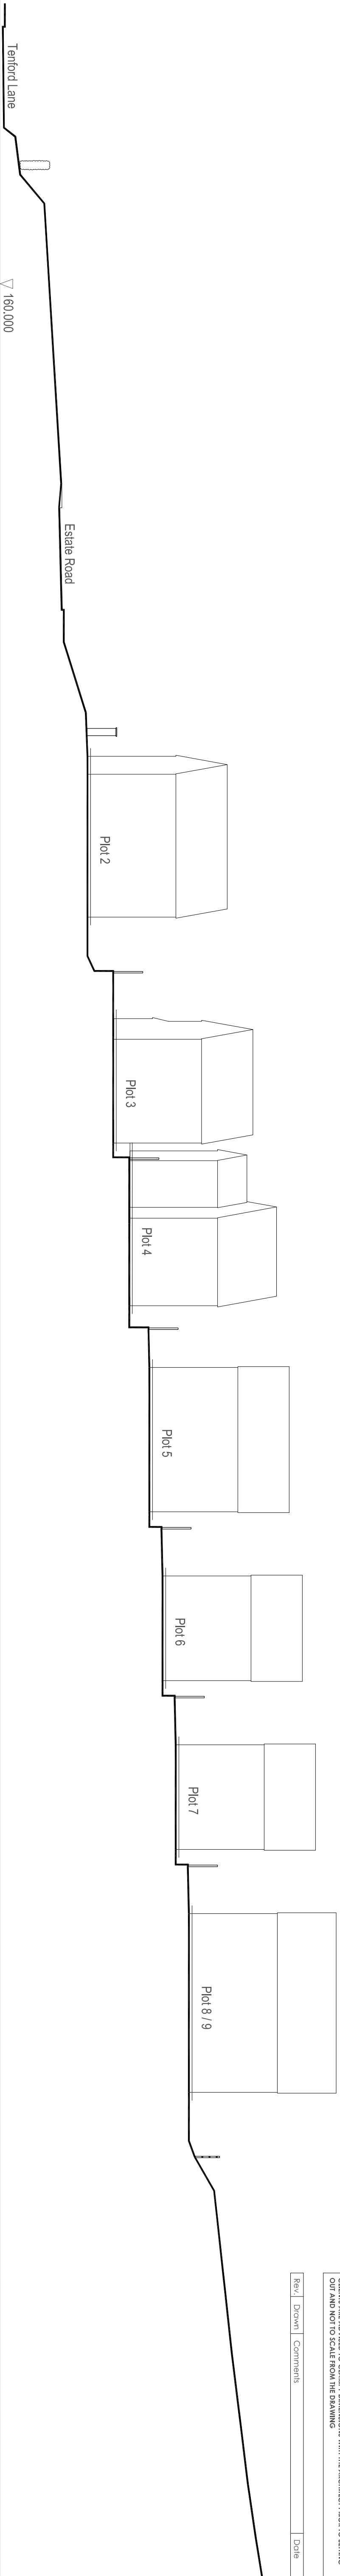

SECTION AA 1:200

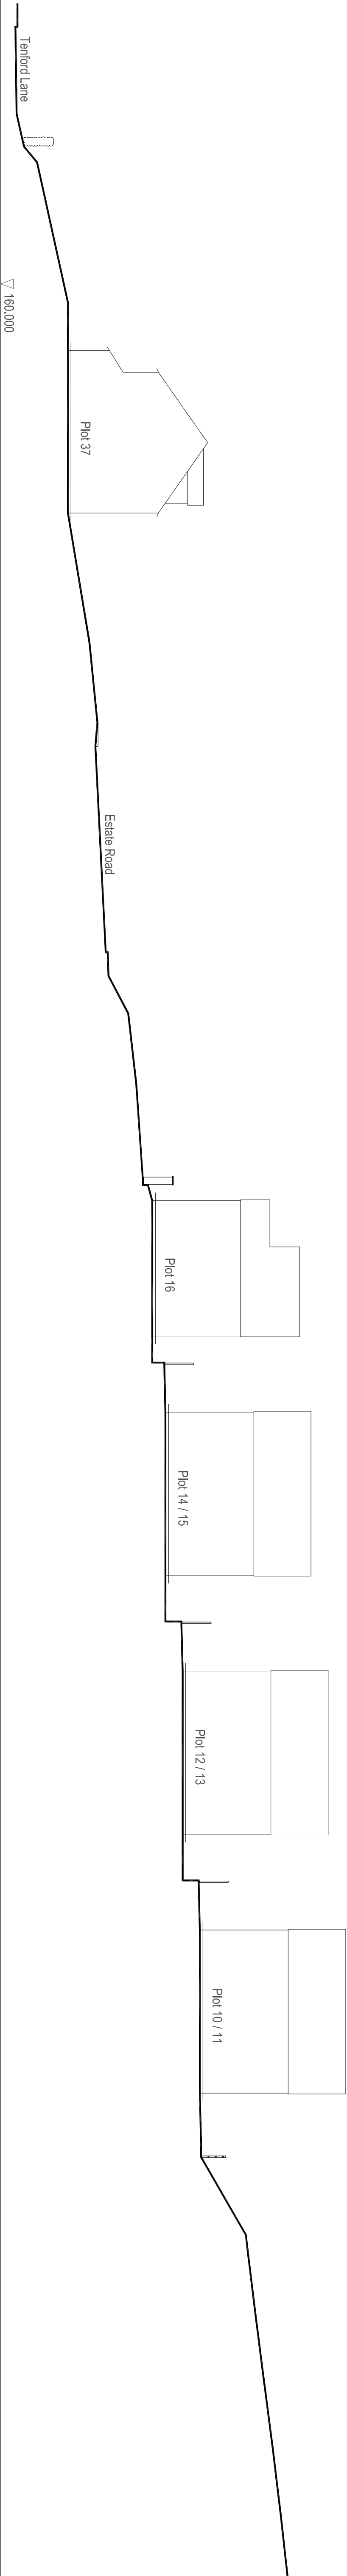

SECTION BB 1:200

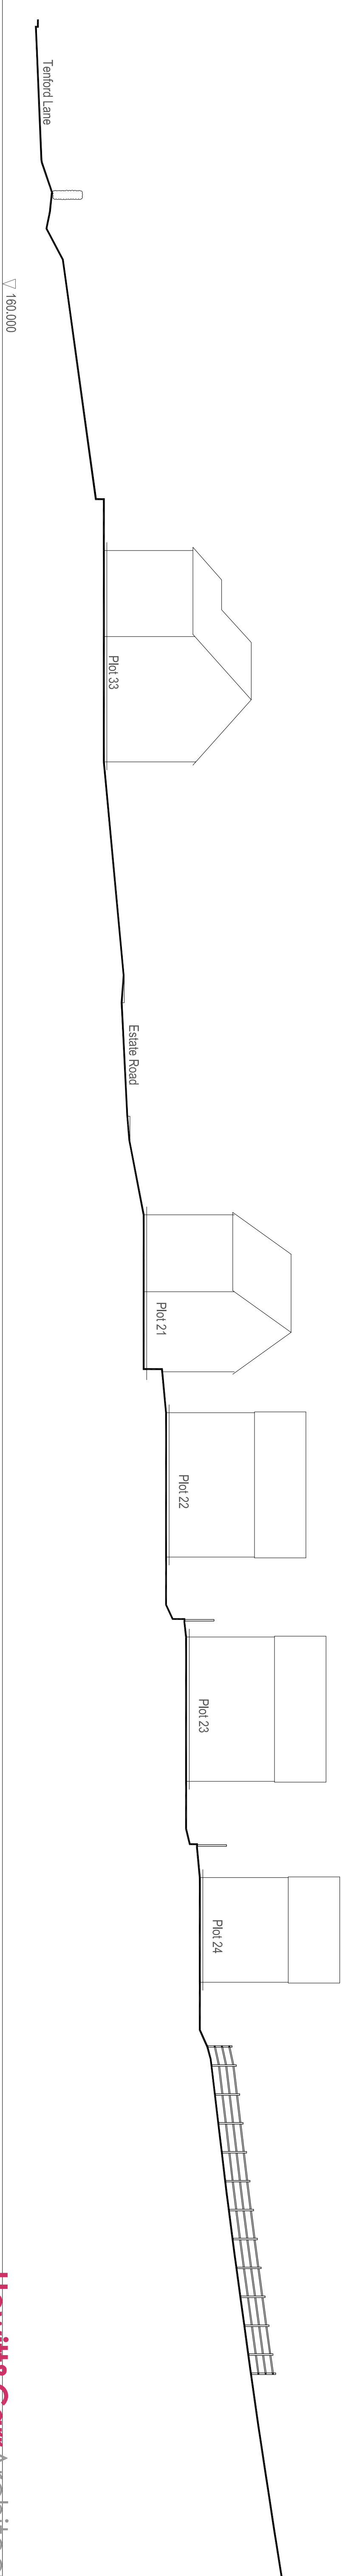

SECTION DD 1:200

Hewitt&Carr Architects
A. Design House 117-19 Leek Road | Cheddleton ST10 1JE
T. 0189 255589
E. enquiries@hccarchitects.co.uk
W. www.hccarchitects.co.uk

Client
A.R. Alcock

Project
Residential Development
Land Off Tenford Lane, Upper Tean

Title
Proposed Site Sections

Drawn
Scheme
Date
July 2021
Scale @A1 1:200

Drawn
SG
Checked

Project No.
00438

Drawing No.
AL(0)19

Rev
A

SECTION CC 1:200

