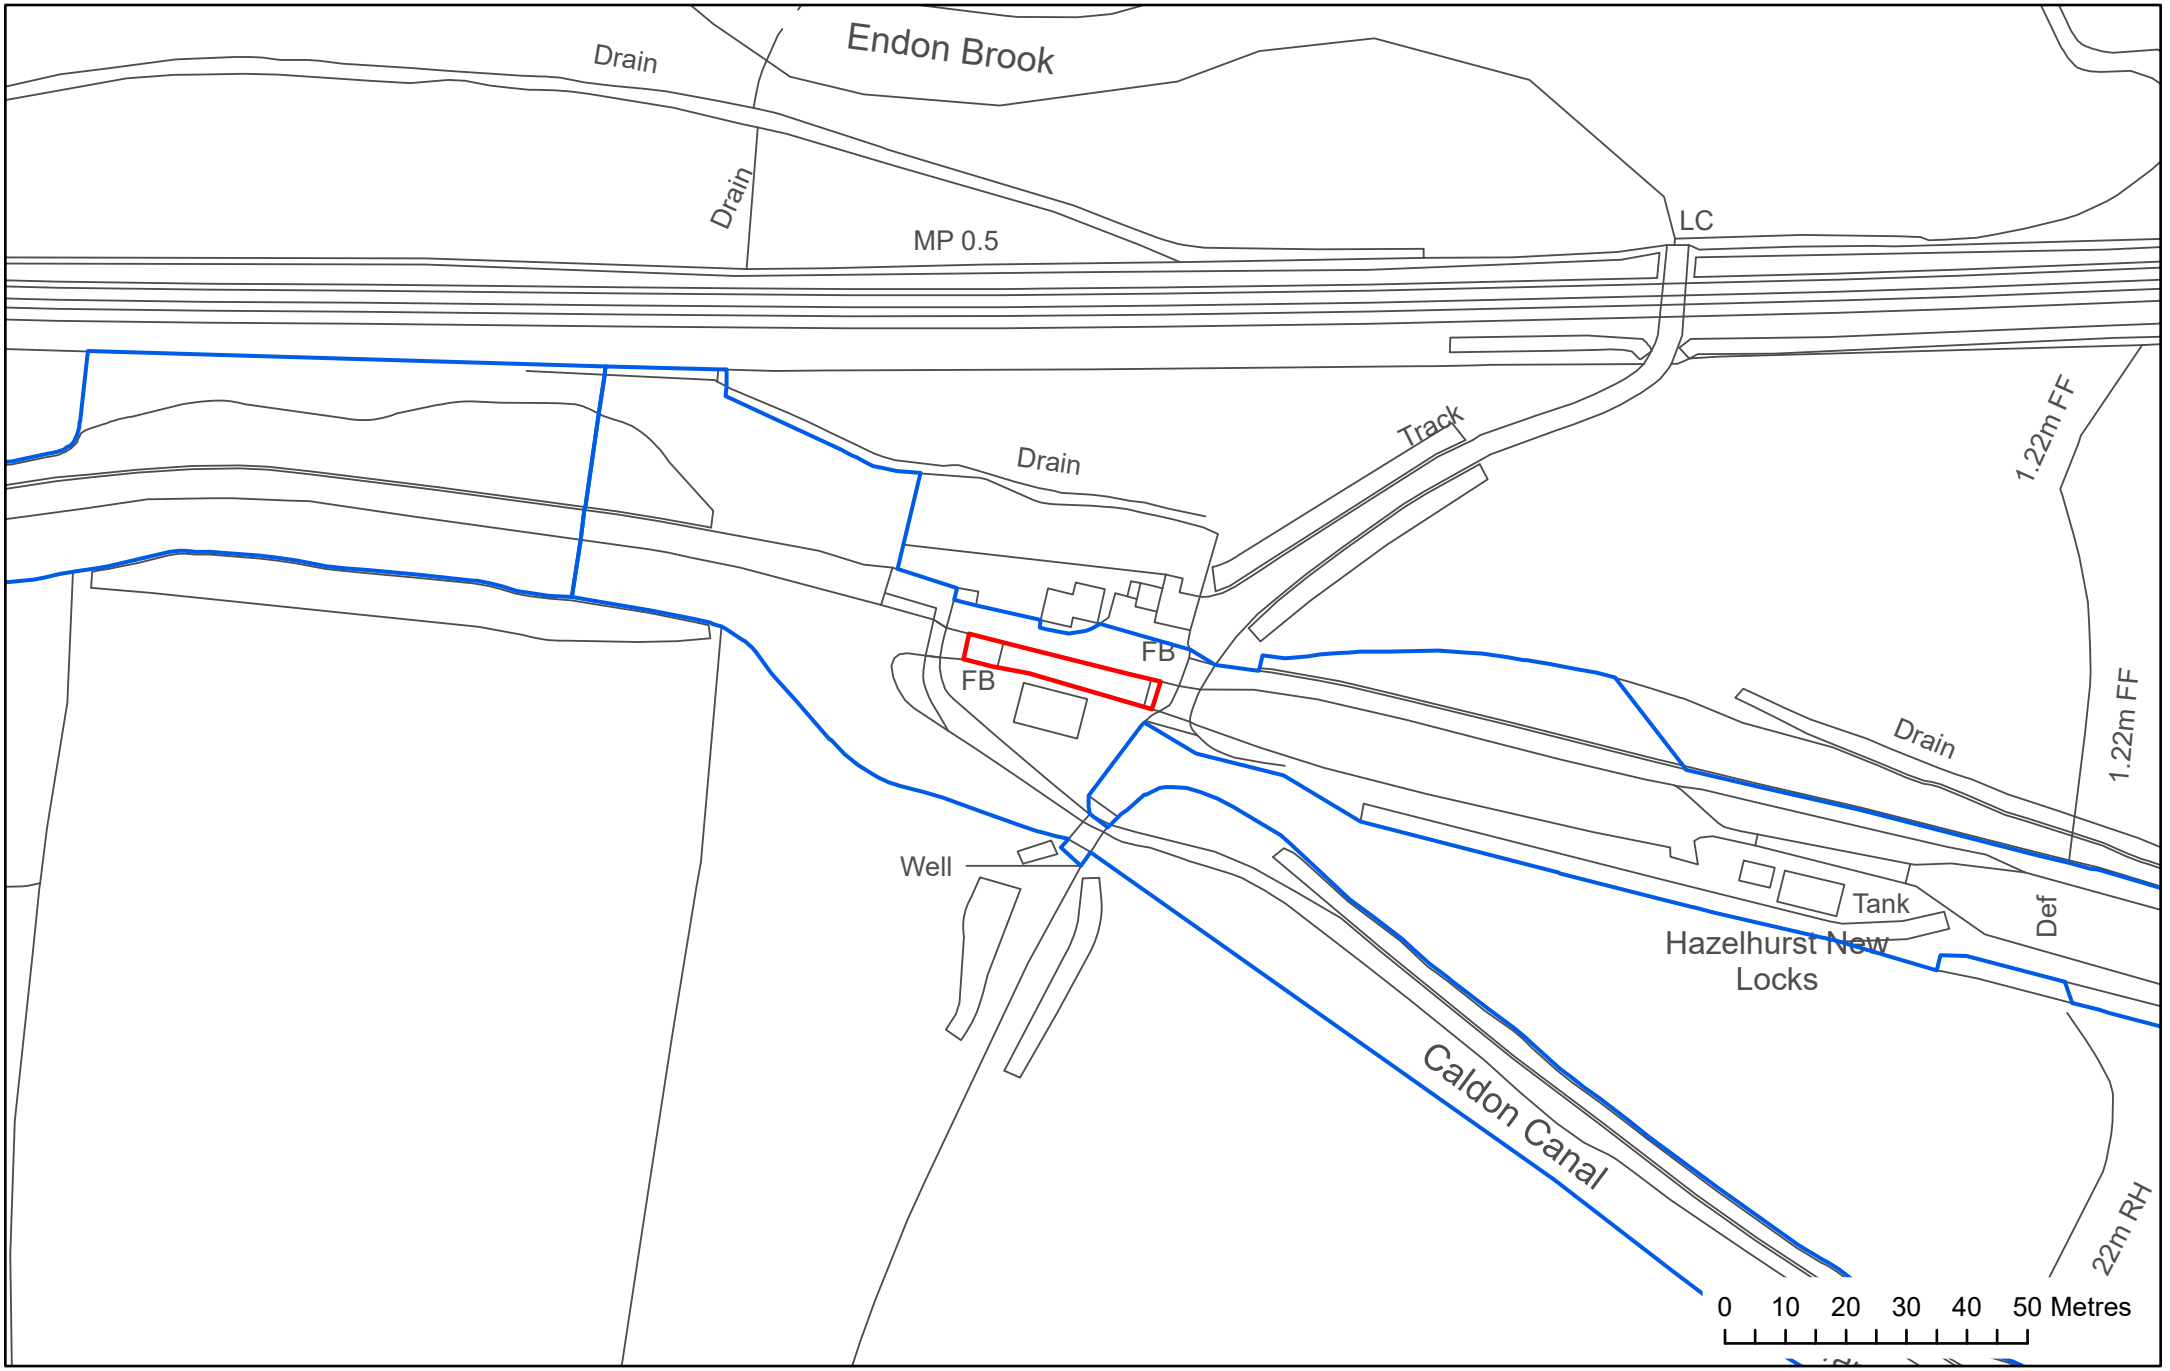

Canal & River Trust

Location Plan - Hazelhurst Top Lock, Stoke-On-Trent ST9

Produced By: BKeight
Date: 11/07/2022
Scale: 1:1,250
Print Size: A4

N

© Crown copyright and database rights, 2022, Ordnance Survey 100030994. © Royal Mail copyright and database right, 2022. Contains National Statistics data, © Crown copyright and database right, 2022.