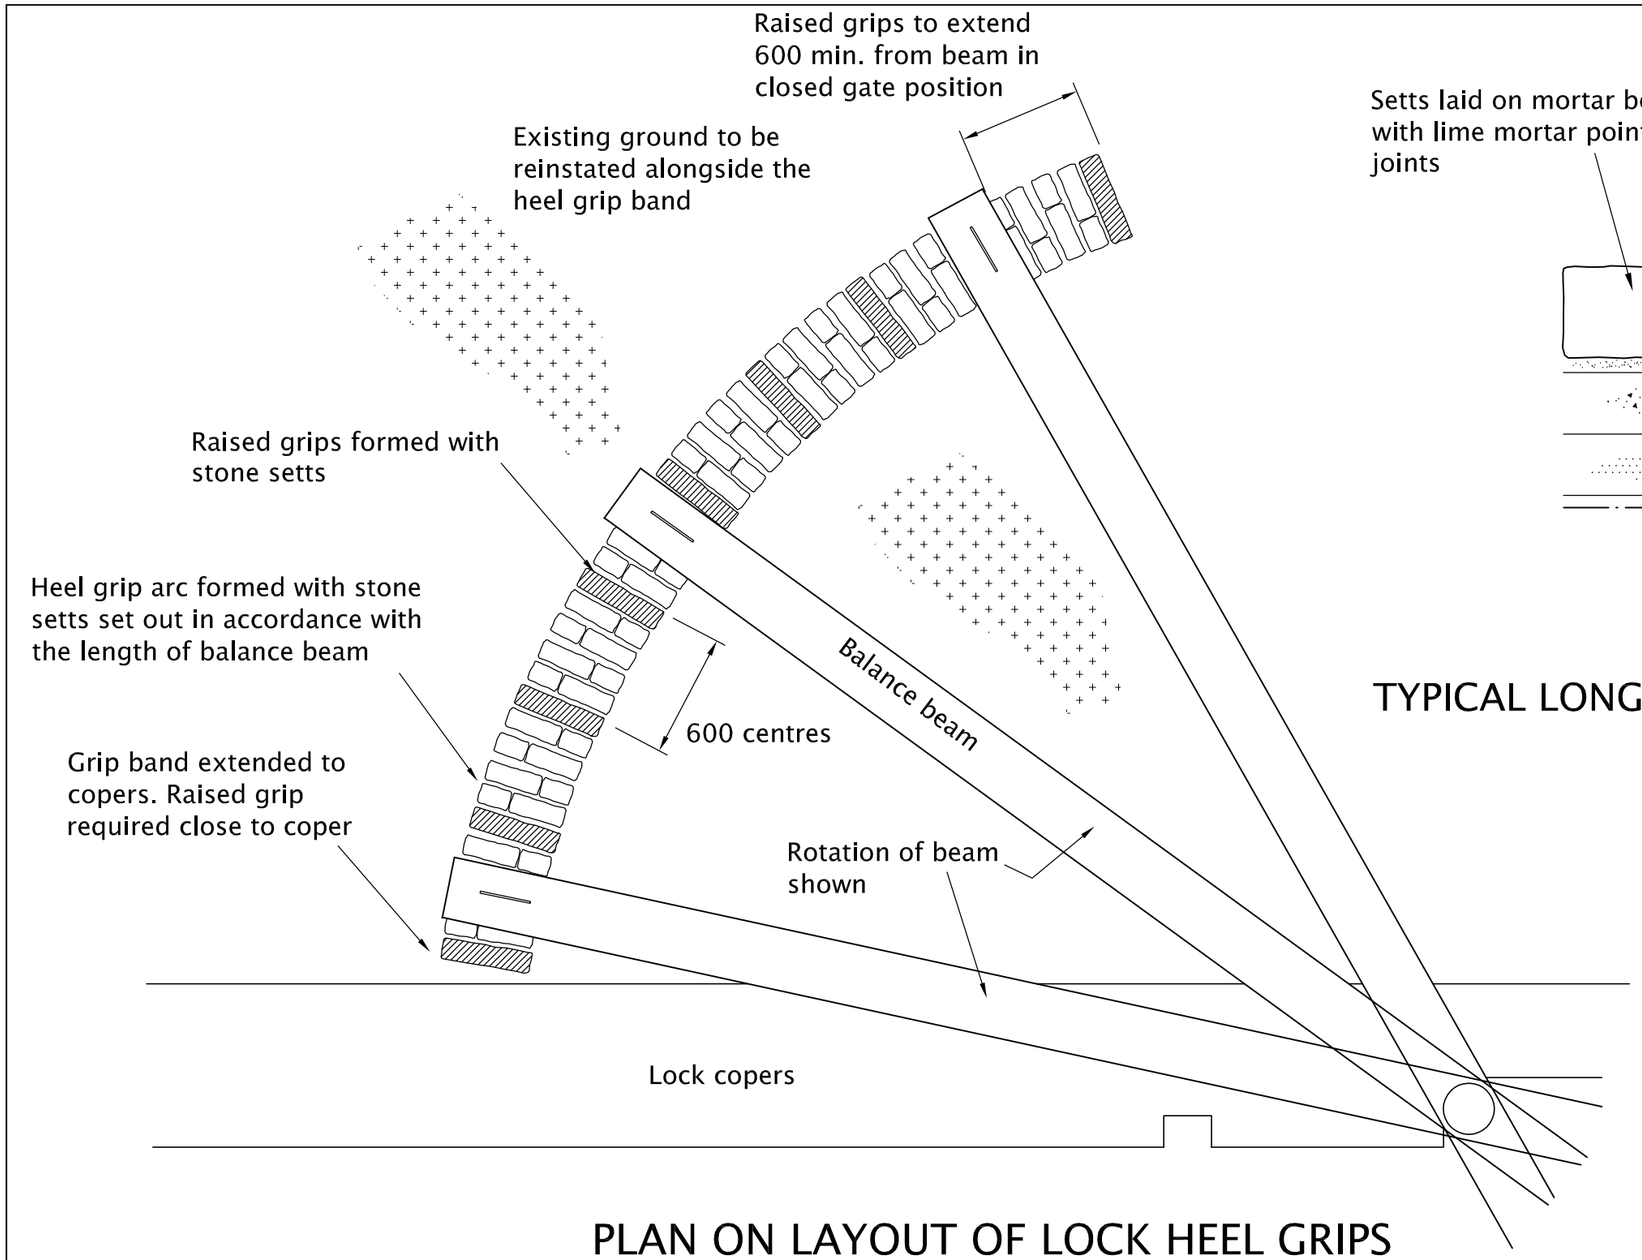

PLAN ON LAYOUT OF LOCK HEEL GRIPS

Scale 1:30

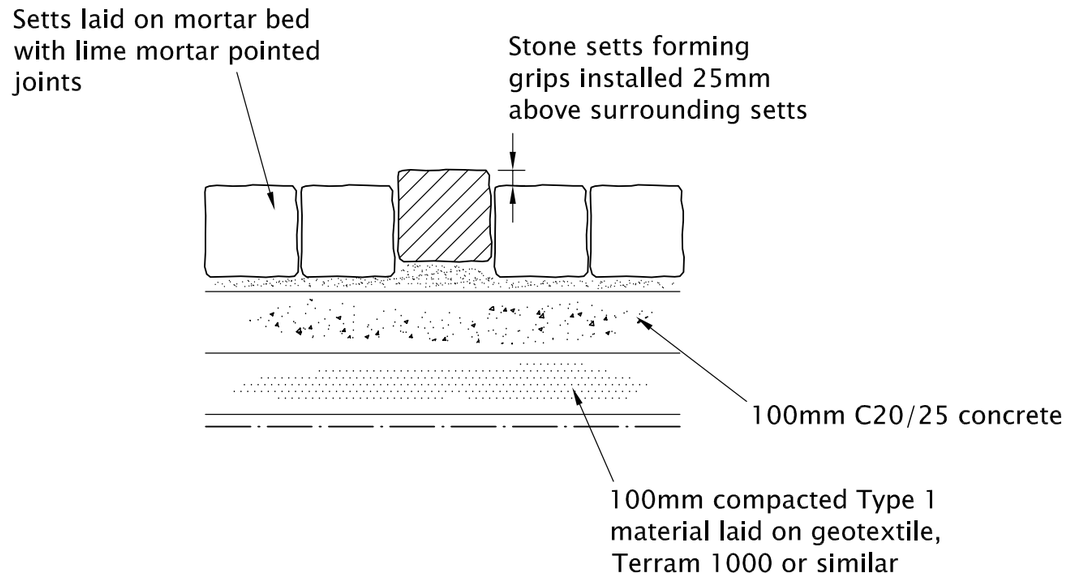

TYPICAL LONG SECTION THROUGH LOCK HEEL GRIPS

Scale 1:10

Notes:

1. Where Locks are listed, works shall NOT be undertaken until LBC has been granted
2. Stone sett types to be approved by CRT Heritage Advisor
3. Where heel grips exist, these shall be retained and repaired using reclaimed material to match existing
4. In some cases, a small retaining wall may be required to the edge of the grip band, to allow tie in with surrounding levels
5. Bands to follow the arc of the lock balance beam
6. Heel grip upstands shall NOT encroach with the towpath causing potential trip hazards

FOR INFORMATION PURPOSES
SITE SPECIFIC CHANGES MAY BE REQUIRED

B	Minor Revisions	Jun 15
A	Minor Revisions	Apr 15

REVISIONS

DESIGN OFFICE IDT Works Development
Canal & River Trust
Gorrels Way
Rochdale
OL11 2PX

TITLE

HPN PROJECTS
TYPICAL LOCK QUADRANT HEEL GRIPS - OPTION 1

CANAL & RIVER TRUST COPYRIGHT RESERVED

Canal & River Trust

SCALE @ A3 As Shown

DRG. No. HPN-STD-01