WOODGOLDSTRAW AND YORATH ORDNANCE SURVEY LICENCE
NUMBER - 100006115

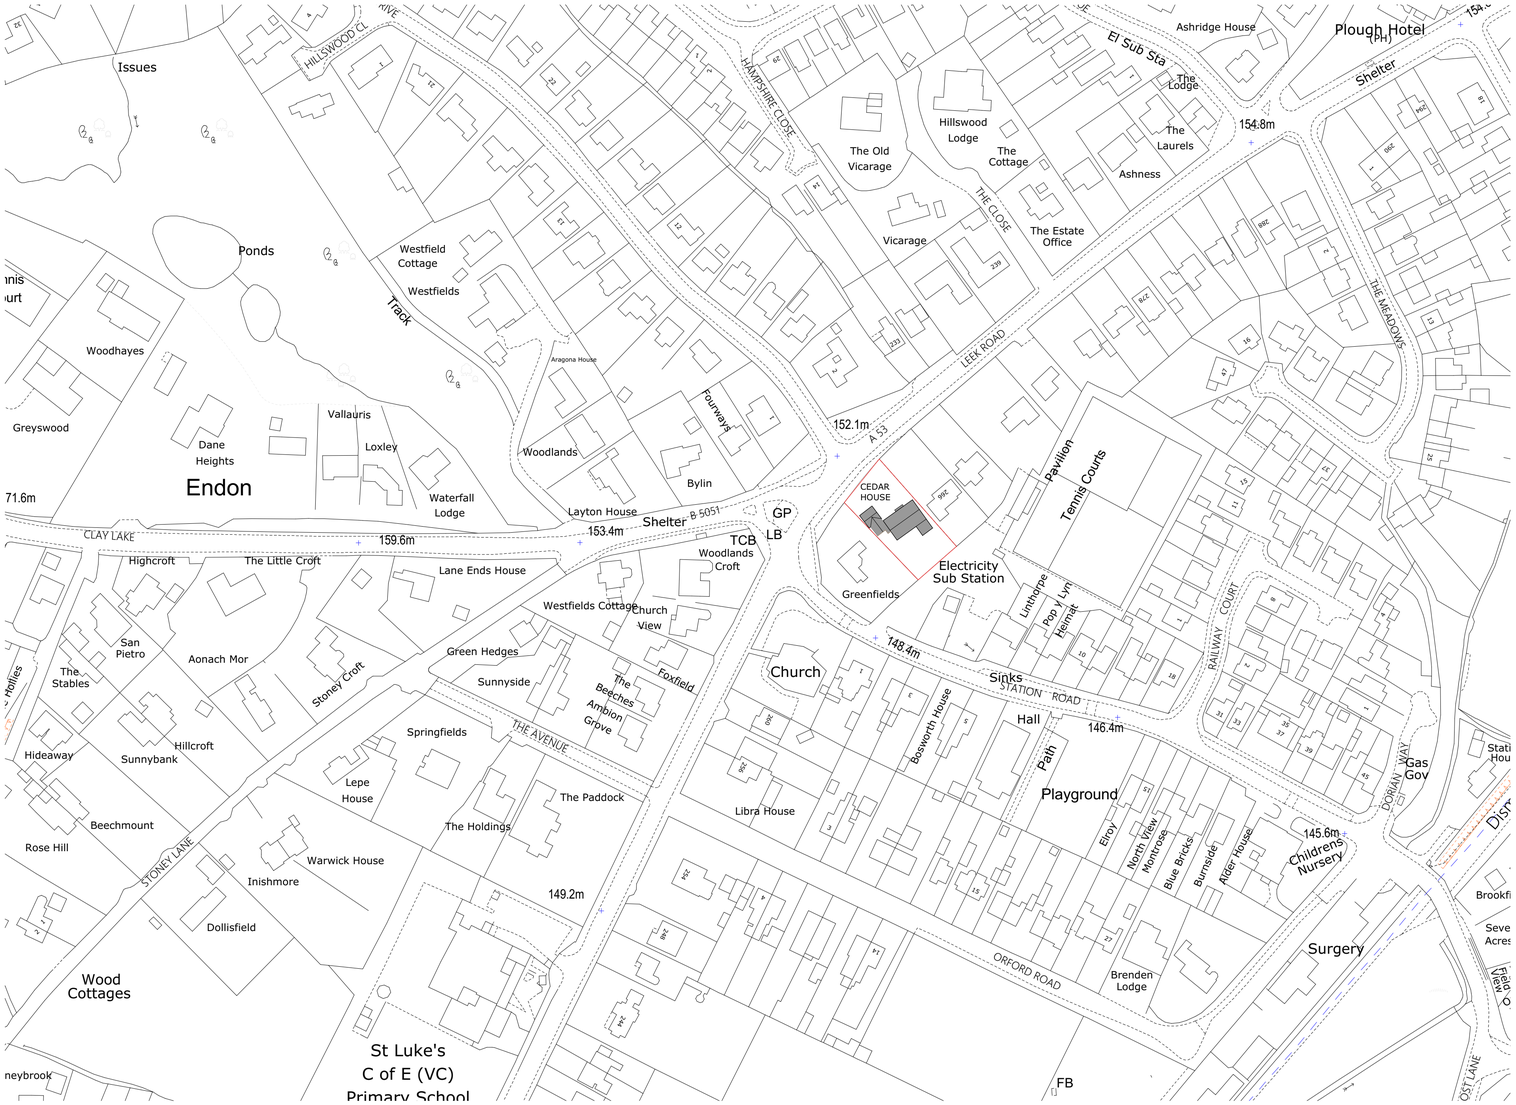


N

EXISTING LOCATION PLAN 1:1250

Scale 1:1250

0 10 20 30 40 50 60 70 80 90 100 m

| Rev ID | Date | Comment |
|---|---|---|


wood | goldstraw | yorath
ARCHITECTS QUANTITY SURVEYORS CDM CO-ORDINATORS
Churchill House, Regent Road, Stoke on Trent, ST1 3RH.
Tel: 01782 208000 Fax: 01782 208712 E-mail: info@woodgoldstraw.co.uk
www.woodgoldstraw.co.uk


Client.
MR AND MRS BLACKSHAW

Project.
PROPOSED REROOF OF ORANGERY AND FORMATION OF FRONT ATRIUM

| Scale | Issue Date |
|---|---|
| 1:1250 | 03/08/2022 |
| Sheet Size: A1 | Drawn: LS |

Title.
EXISTING LOCATION PLAN

| Drawing Number / (Revision) | Revison ID |
|---|---|
| 4040-05-09 | |

CAD file path:
X:\0 PROJECTS\4040 Blackshaw, Mr M\4040-05 Proposed alts to existing orangery\Design \Arch\CAD\roof works rev a .pln


Copyright. Wood Goldstraw Yorath LLP.

Contractors are to check all dimensions on site and refer any discrepancies to the Architect immediately. This drawing has been prepared for planning purposes only and to the best of our knowledge the original digital document is accurate at the stated scale. However, we cannot accept liability for the accuracy of third party data (OS mappings, topographical survey information, etc) used in the production of this document which we have relied upon in good faith. Key dimensions are noted for reference and any further specific dimensional information can be provided upon request.