WOODGOLDSTRAW AND YORATH ORDNANCE SURVEY LICENCE
NUMBER - 100006115

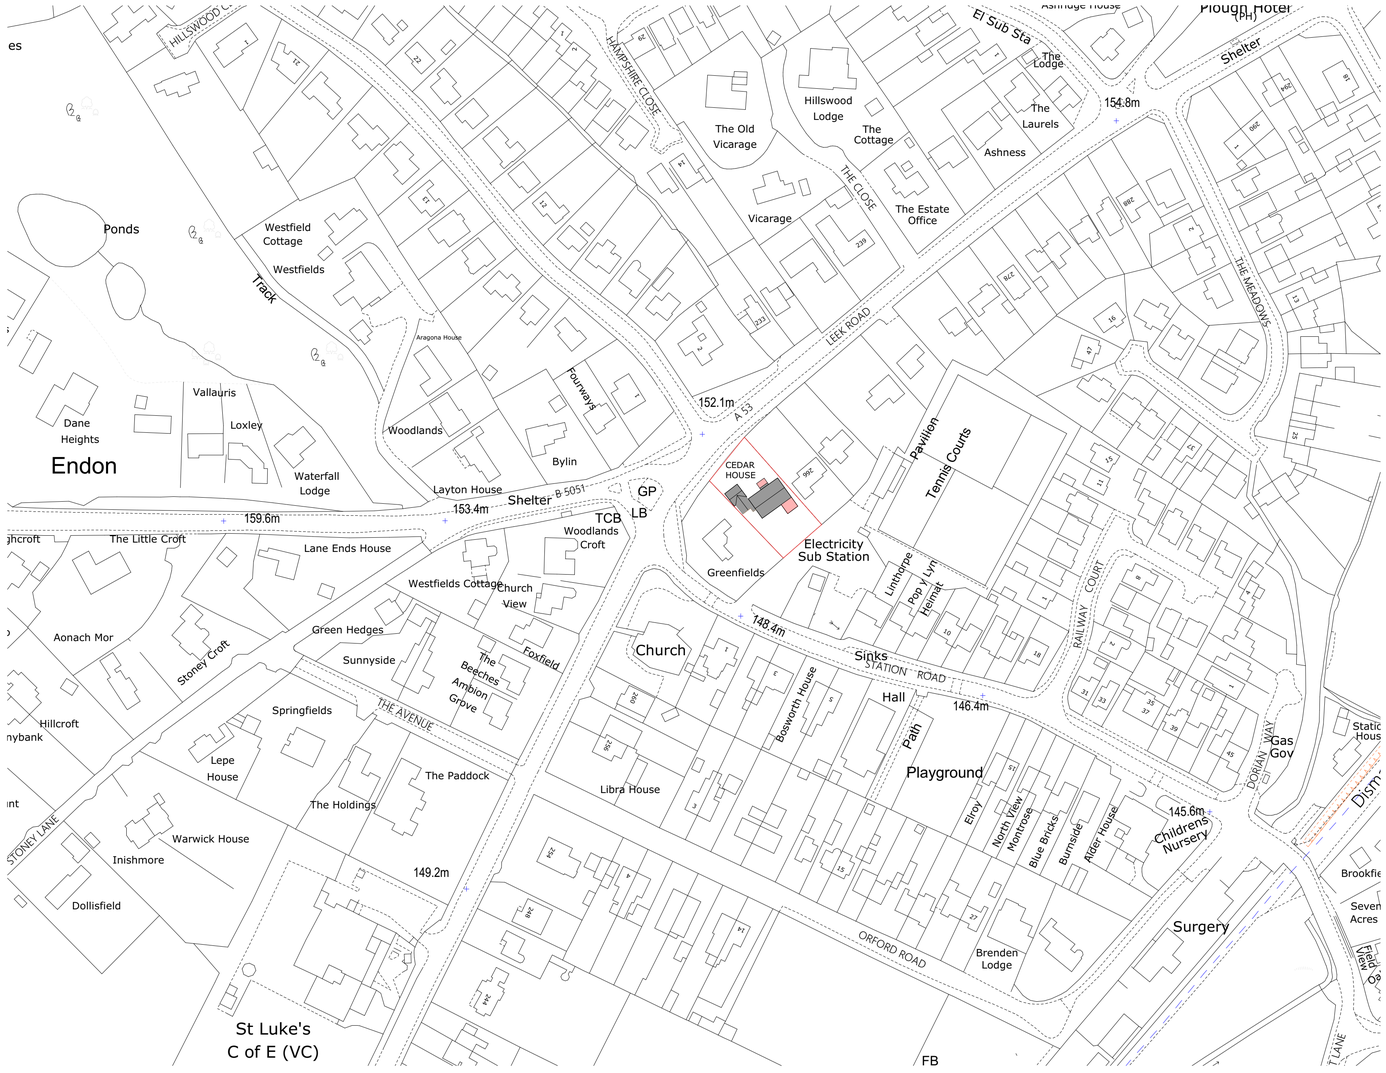

PROPOSED LOCATION PLAN 1:1250

Scale 1:1250

0 10 20 30 40 50 60 70 80 90 100 m

Rev ID	Date	Comment

wood | goldstraw | yorath
ARCHITECTS QUANTITY SURVEYORS CDM CO-ORDINATORS
Churchill House, Regent Road, Stoke on Trent, ST1 3RH.
Tel: 01782 208000 Fax: 01782 208712 E-mail: info@woodgoldstraw.co.uk
www.woodgoldstraw.co.uk

Client.
MR AND MRS BLACKSHAW

Project.
PROPOSED REROOF OF ORANGERY AND FORMATION OF FRONT ATRIUM

Scale	Issue Date
1:1250	03/08/2022
Sheet Size: A1	Drawn: LS

Title.
PROPOSED LOCATION PLAN

Drawing Number	/ (Revision)	Revison ID
4040-05-10		

CAD file path:
X:\0 PROJECTS\4040 Blackshaw, Mr M\4040-05 Proposed alts to existing organgery\Design \ArchiCAD\roof works rev a .pln

Copyright. Wood Goldstraw Yorath LLP.

Contractors are to check all dimensions on site and refer any discrepancies to the Architect immediately. This drawing has been prepared for planning purposes only and to the best of our knowledge the original digital document is accurate at the time of issue. We cannot accept responsibility for any errors that may arise from inaccurate survey, topographical survey information, etc) used in the production of this document which we have relied upon in good faith. Key dimensions are noted for reference and any further specific dimensional information can be provided upon request.