


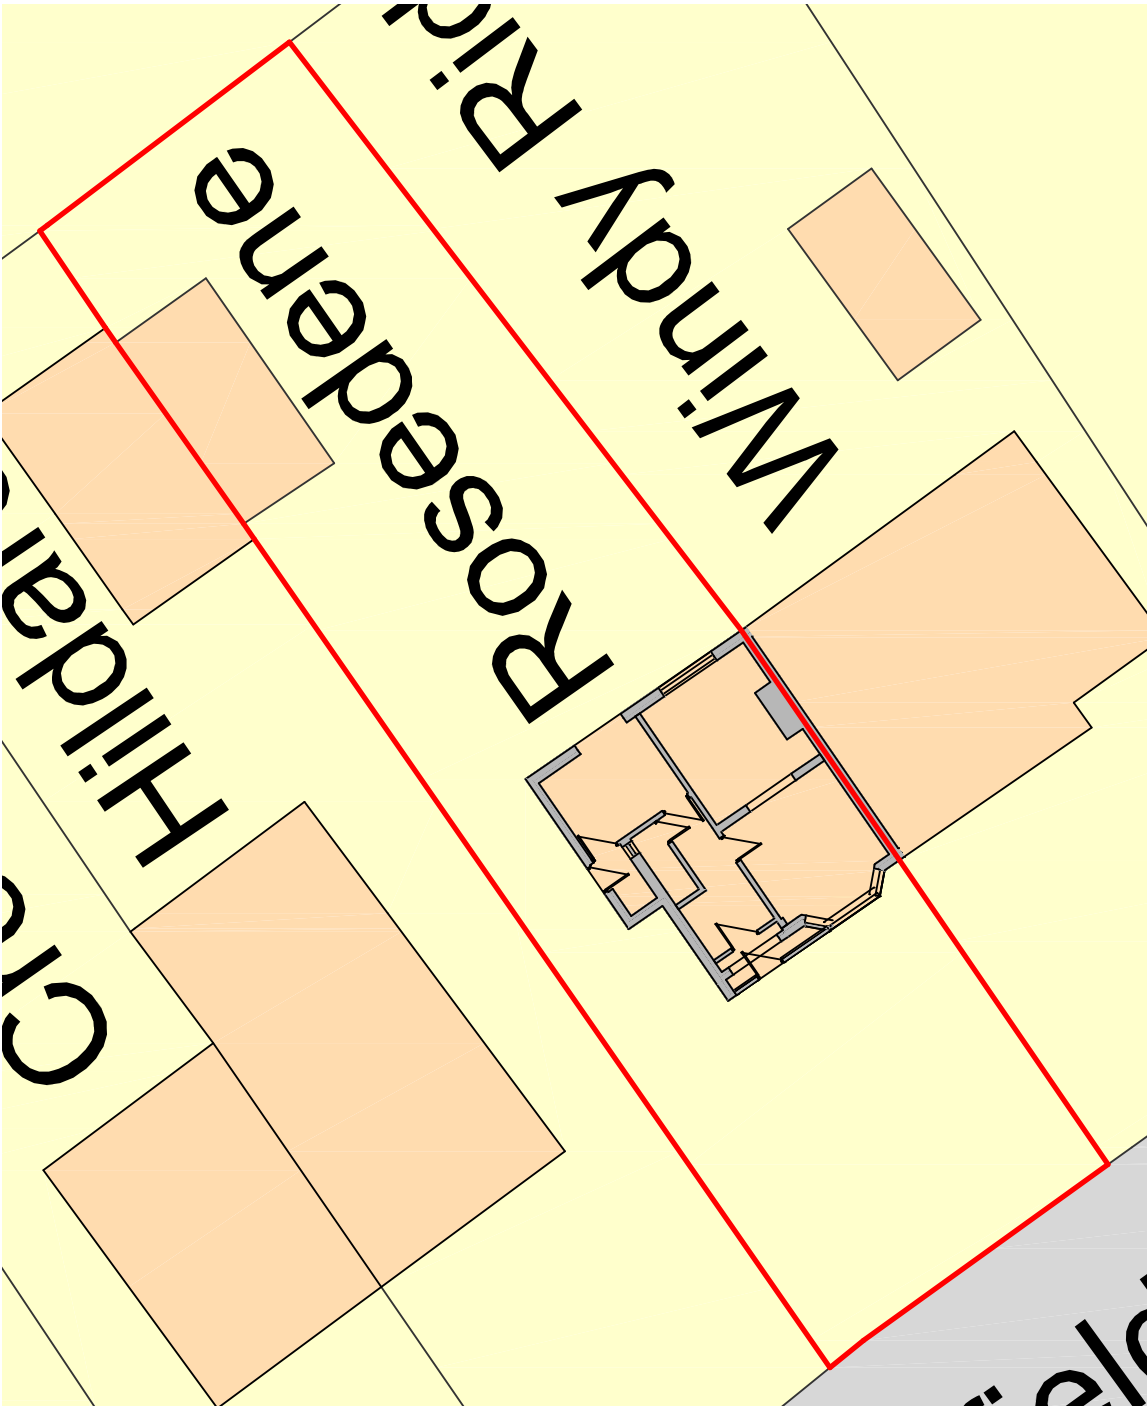


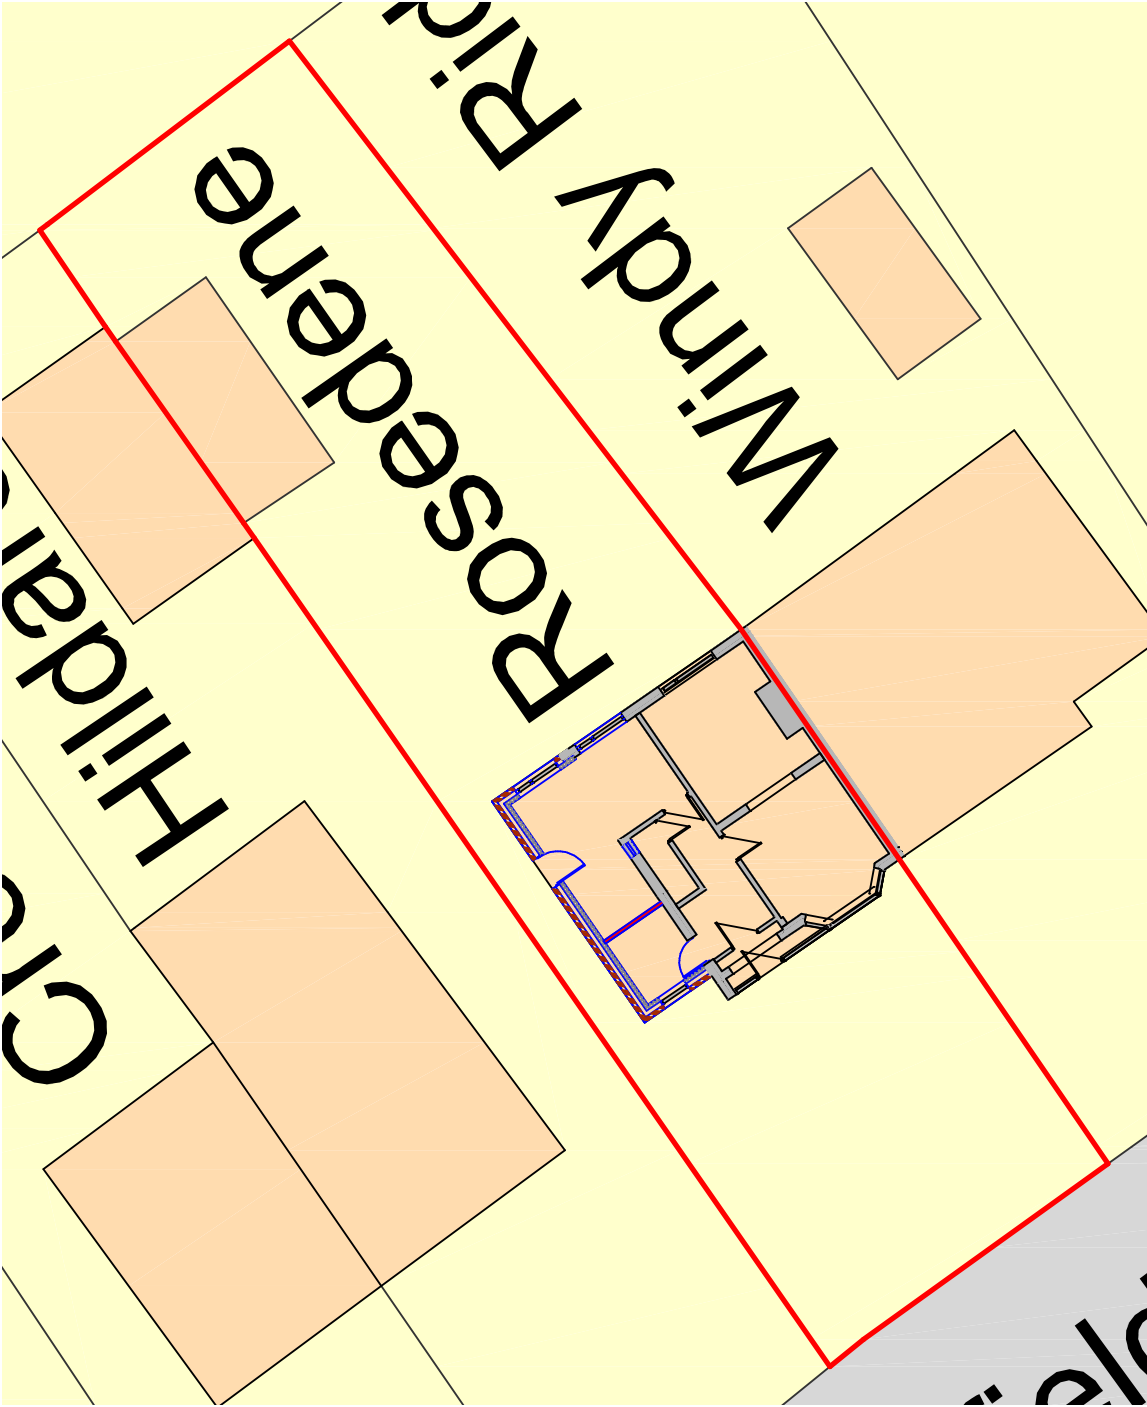

Site Plan as Existing


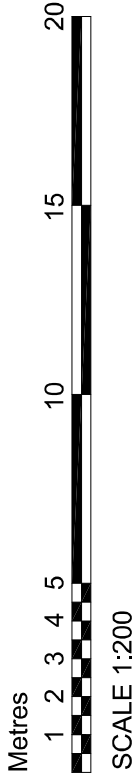


Site Plan as Proposed

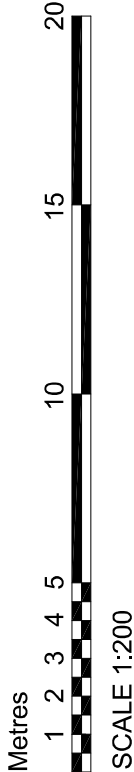

Ordnance Survey, (c) Crown Copyright 2022. All rights reserved. Licence number 100022432

Site Location Plan

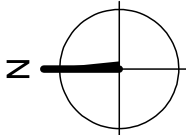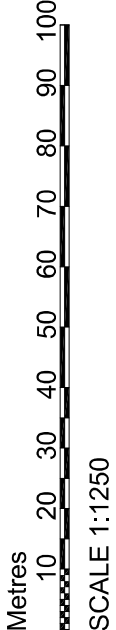

**DBD Architectural
Consultancy Ltd ©2022**

1. Copyright is vested with DBD Architectural Consultancy Ltd.
2. All dimensions to be checked on site before proceeding.
3. Contractor to check/adjust dimensions of new work to suit existing conditions. Existing structures and details are plumb, square or level.
4. Contractor must notify the architect of any discrepancies before proceeding.
5. All drawings to be read in conjunction with all other consultation drawings and specs.

Rev	Date	Description



DBD Architectural Consultancy Ltd
50 Broad Street Leek,
Staffordshire ST13 5NS
01530 887118
www.dbdconsultants.co.uk

Mr G Hollins
Rosedene
Willfield Lane, Brownedge
ST16 8SN

Client

Side Extension

Project

Site Plans

Drawn	Planning	
Scale	A2	
Date	12/06	
	26.07.22	
	22/26	

PL 01