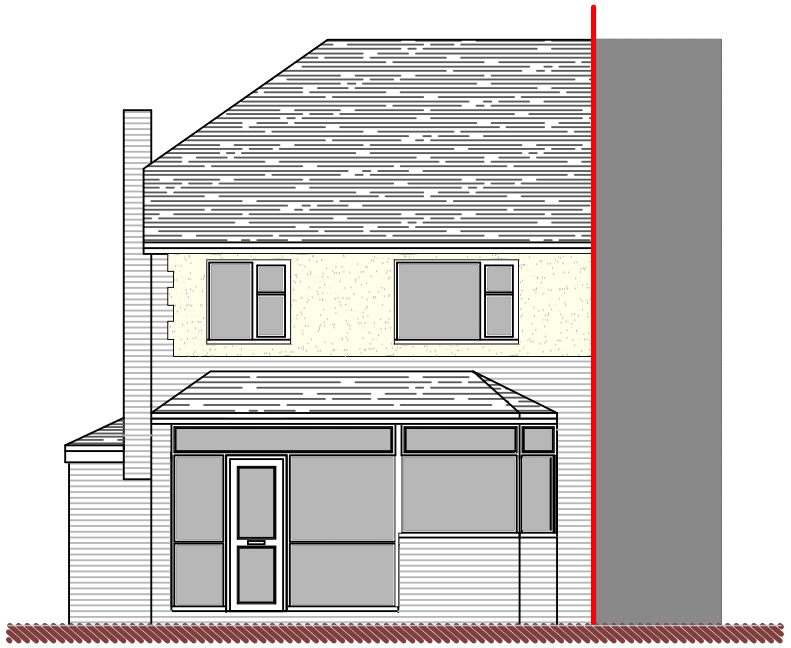

Front Elevation

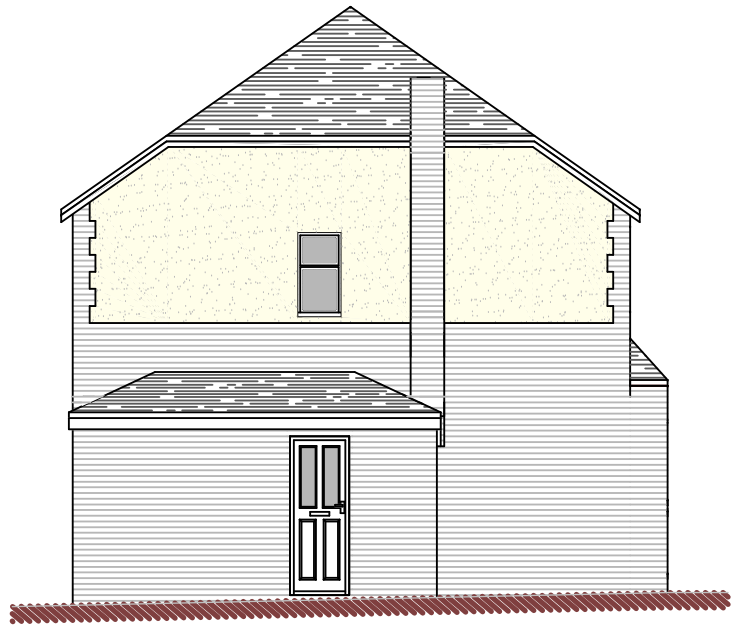

Side Elevation

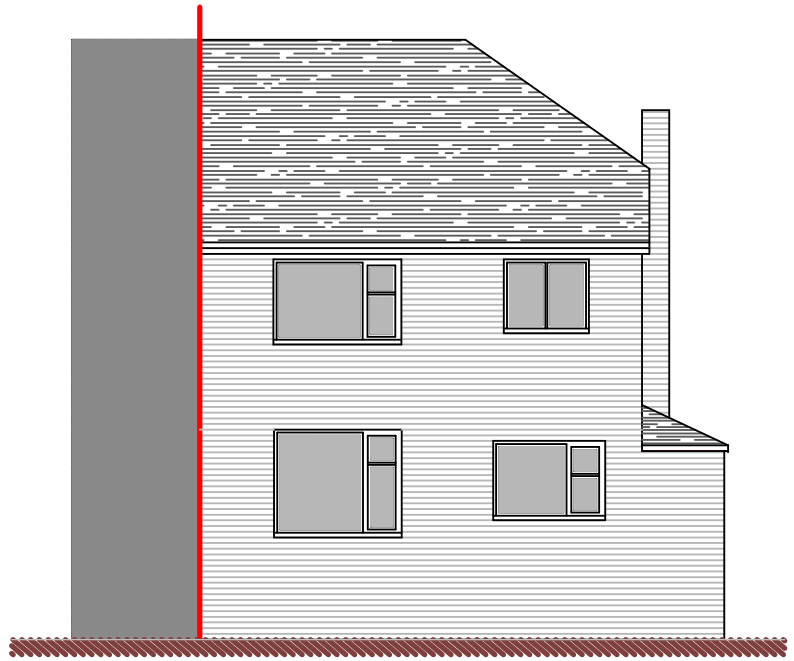

Rear Elevation

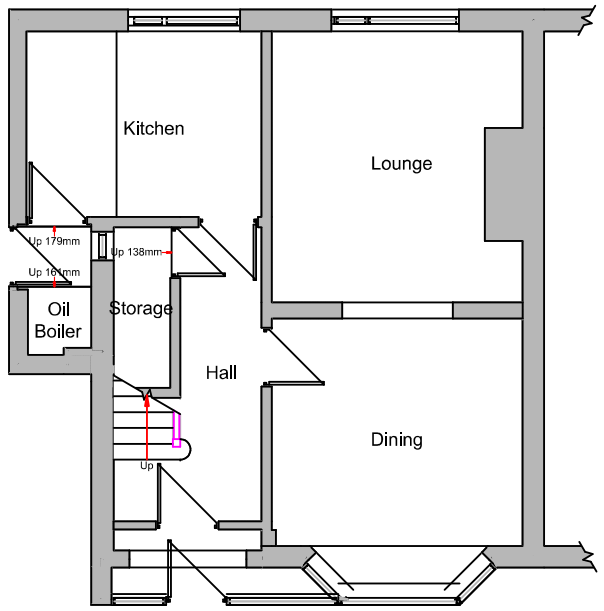


Ground Floor Plan

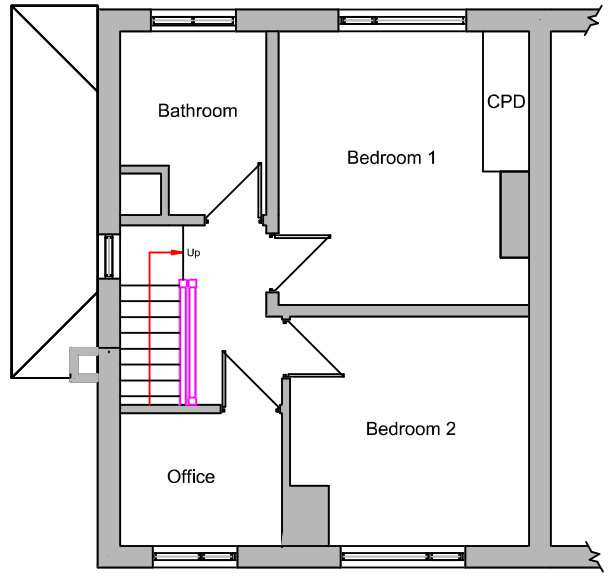


First Floor Plan

Metres

1 2 3 4 5 10

SCALE 1:100

**DBD Architectural Consultancy Ltd ©2022**

1. Copyright is vested with DBD Architectural Consultancy Ltd.

2. All dimensions to be checked on site before proceeding.

3. Contractor to check/adjust dimensions of new work to suit existing conditions.
Do not assume existing structure or details are plumb, square or level.

4. Contractor must notify the architect of any discrepancies before proceeding.

5. All drawings to be read in conjunction with all other consultants drawings and specs.

| Rev | Date | Description |
|---|---|---|
| | | |
| | | |
| | | |
| | | |
| A | 29.07.22 | Minor Amendments |

DBD Architectural Consultancy

**DBD Architectural Consultancy Ltd**
50 Broad Street, Leek,
Staffordshire, ST13 5NS
01538 383118
mail@dbdconsultants.co.uk
www.dbdconsultants.co.uk

Mr G Hollins
Rosedene
Willfield Lane, Brownedge
ST6 8SN
Client

Side Extension
Project

Title:
Plans as Existing

Stage: Planning

| Size: | Date: | Job No: |
|---|---|---|
| A3 | 07.07.22 | 2238 |
| Scale: 1:100 | | |

Drawing Number: PL 02A