
Sheet size A1

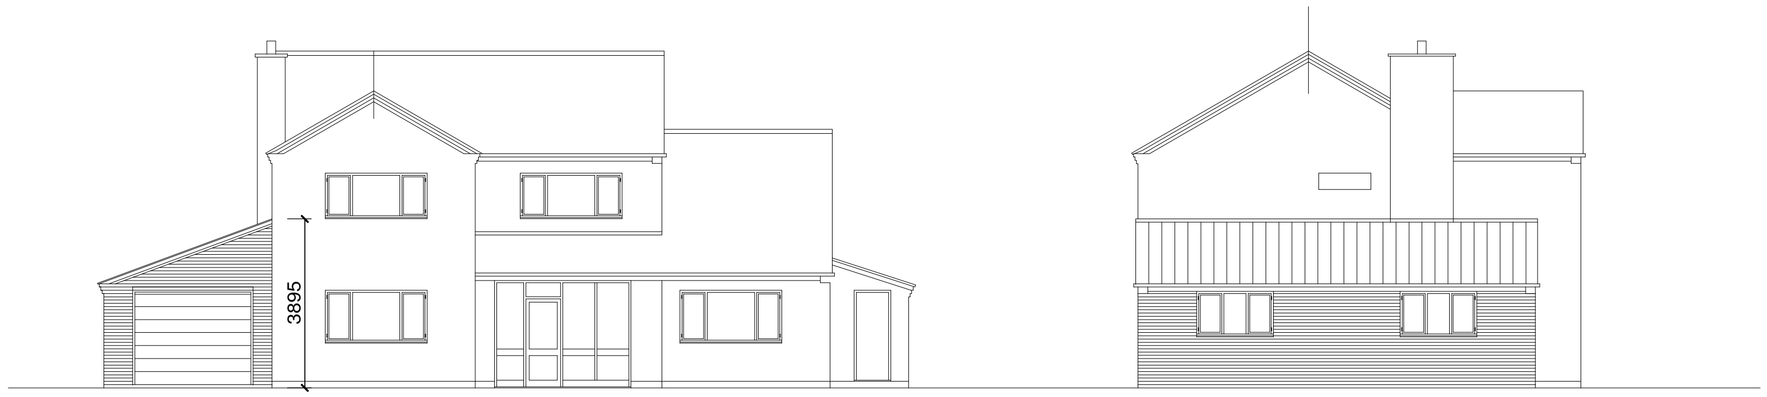

PROPOSED FRONT ELEVATION

PROPOSED SIDE ELEVATION



PROPOSED REAR ELEVATION

PROPOSED SIDE ELEVATION




PROPOSED GROUND FLOOR PLAN





LOCATION PLAN 1:1250

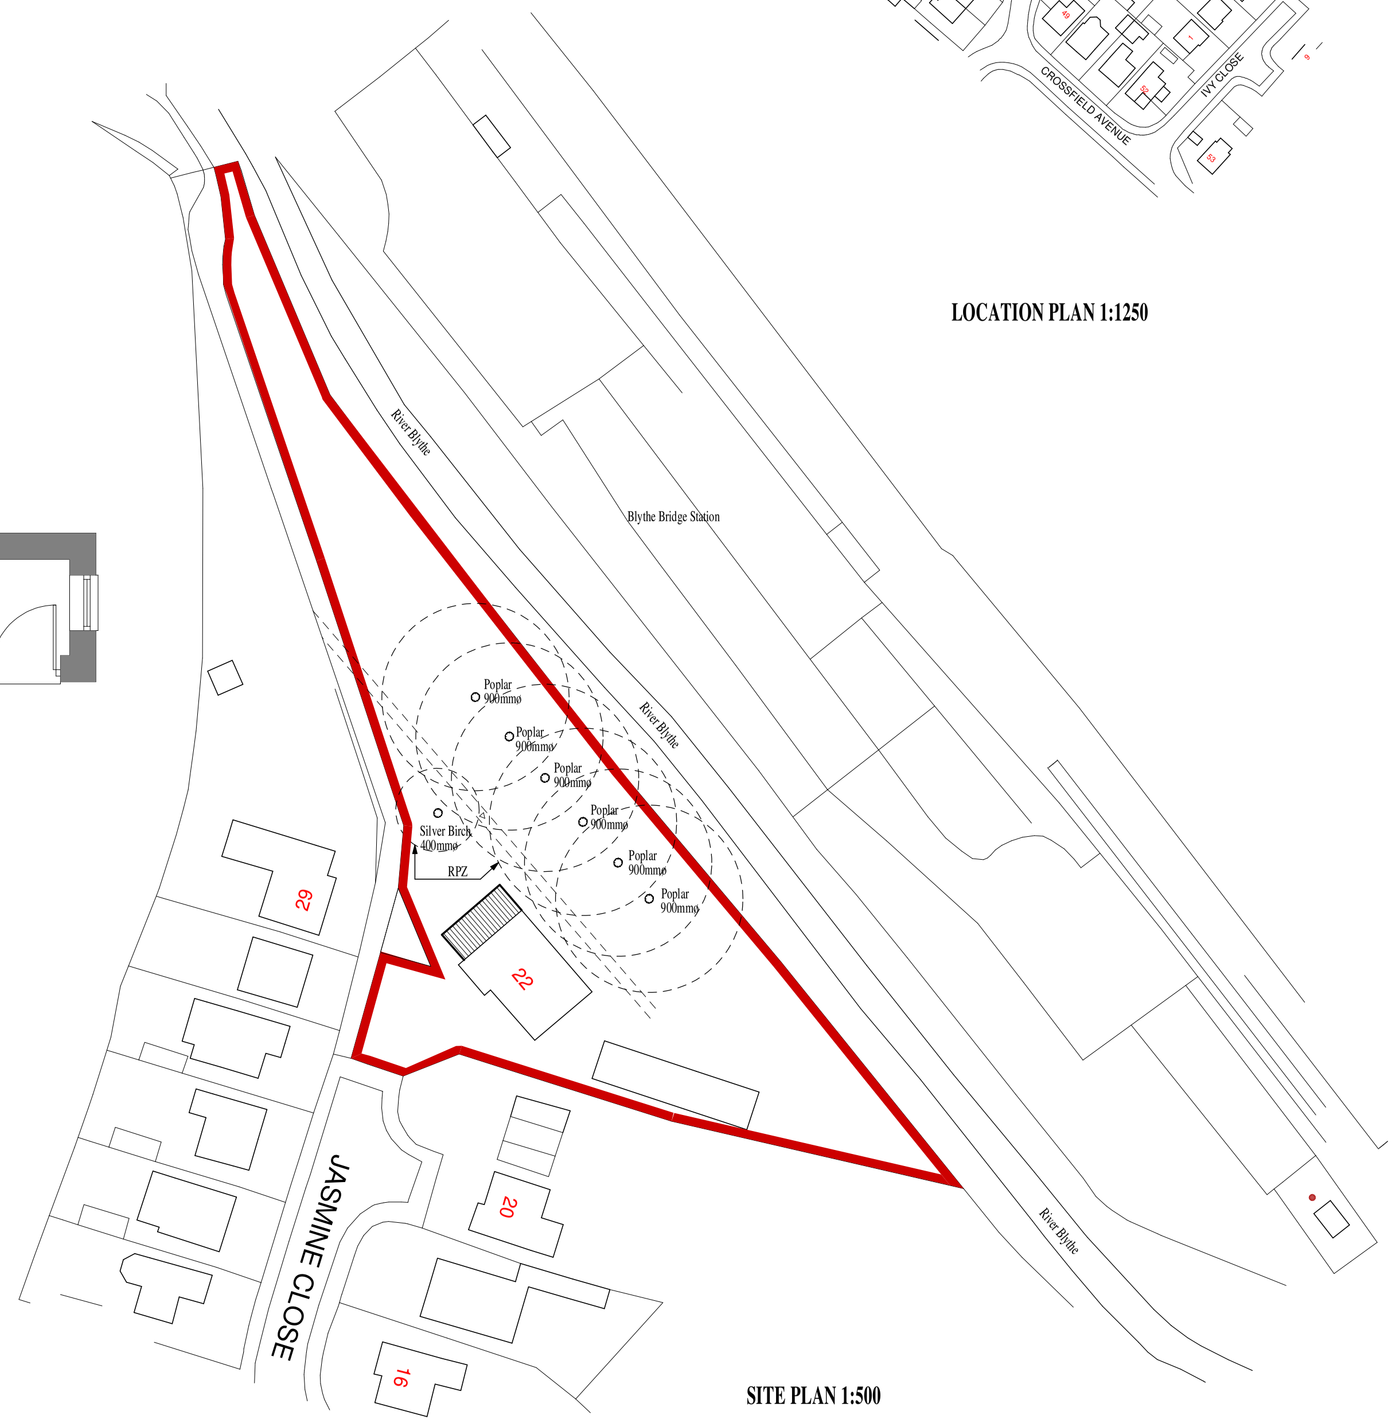

SITE PLAN 1:500

Rev.		
A	Red edge amended	24/08/2022

Building Design

CIAT Registered Practice

TITLE

PROPOSED GARAGE EXTENSION
AT 22 JASMINE CLOSE
BLYTHE BRIDGE
STOKE-ON-TRENT
ST11 9RS

CLIENT

MR & MRS R. OLPHIN

DRAWING NO.

GARAGE PLANNING 1

SCALE
1:50/100

DATE
MAY 2022

B. BLAKEMAN CIAT
2 Conran Place
Barlaston
Stoke-on-Trent.
ST12 9FL
TEL 01782 470694