


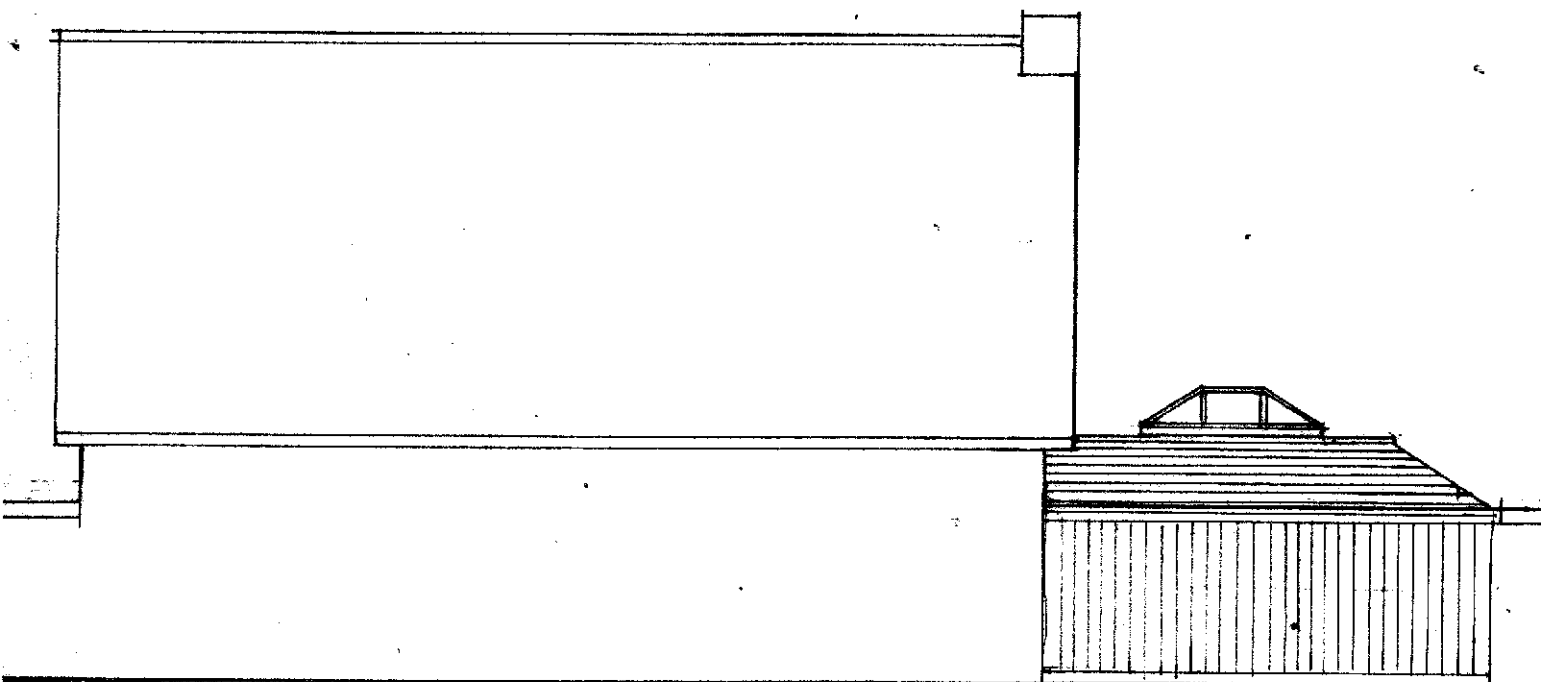


PROPOSED S.W. ELEVATION

SCALE: 1:100



PROPOSED N.E. ELEVATION

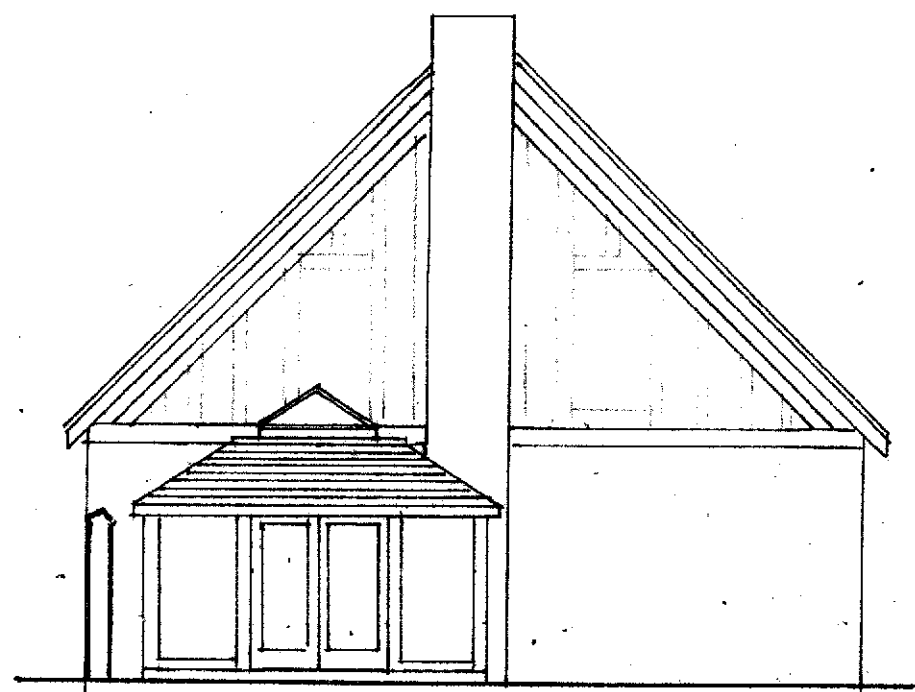

PROPOSED N.W. ELEVATION

EXTERNAL WALLS

175mm x 175mm oak posts
with glazing between
wall facing n.e. elevation
to be clad in oak feather edge
cladding

ROOF

clay plain roofing tiles to
match existing
glazed lantern to grp flat roof

**PROPOSED EXTENSION TO KITCHEN
TO FORM NEW ORANGERY
COACH HOUSE, BLYTHE BRIDGE ROAD
CAVERSWALL ST11 9EA
FOR MR. & MRS. P.BUNN**