

CROSS SECTION D-D

CROSS SECTION E-E

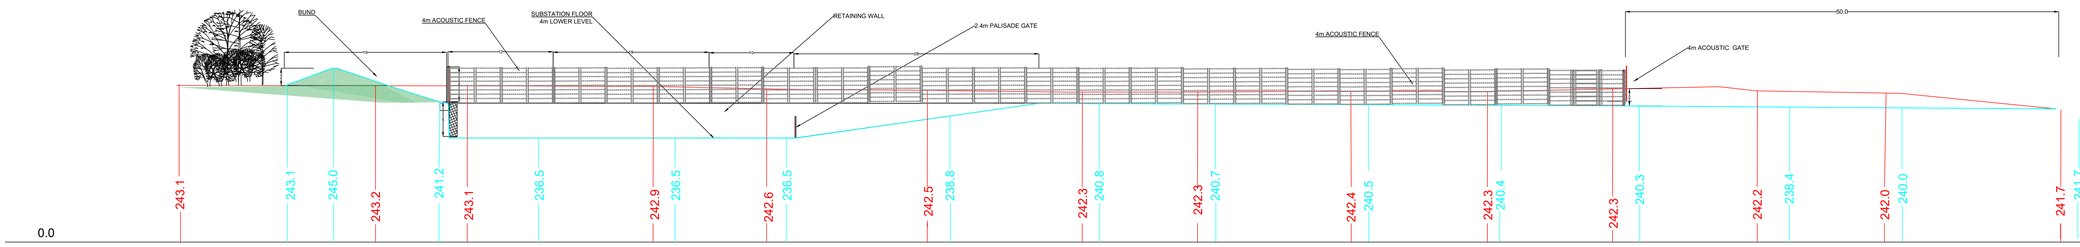

CROSS SECTION F-F

No	INFORMATION	By	Date	Chkd
B	CROSS SECTIONS UPDATED WITH HEIGHTS	MM	27.07.22	GJ
A	FIRST ISSUE	MM	19.07.22	GJ

REVISIONS

PROJECT NUMBER:	CELLARHEAD BATTERY SITE
CLIENT:	C&S ENERGY LIMITED
LOCATION:	CELLERHEAD BATTERY SITE ROWNALL ROAD, CHEDDLETON, STAFFORDSHIRE MOORLANDS, ST90BT
DRAWING TITLE:	SITE CROSS SECTION SHEET 2
CAD REFERENCE:	00 CELLARHEAD-D-115
SCALE:	1:250 @ A0
SHEET:	3 OF 3
DRAWN BY:	MM
DATE:	19.07.22
CHECKED BY:	GJ
DATE:	19.7.22

AVON UTILITIES & GENERATION LIMITED
UNIT 2 BIRD INDUSTRIAL PARK
STATION ROAD
STRATFORD-UPON-AVON
CV37 9RP

AVON UTILITIES & GENERATION