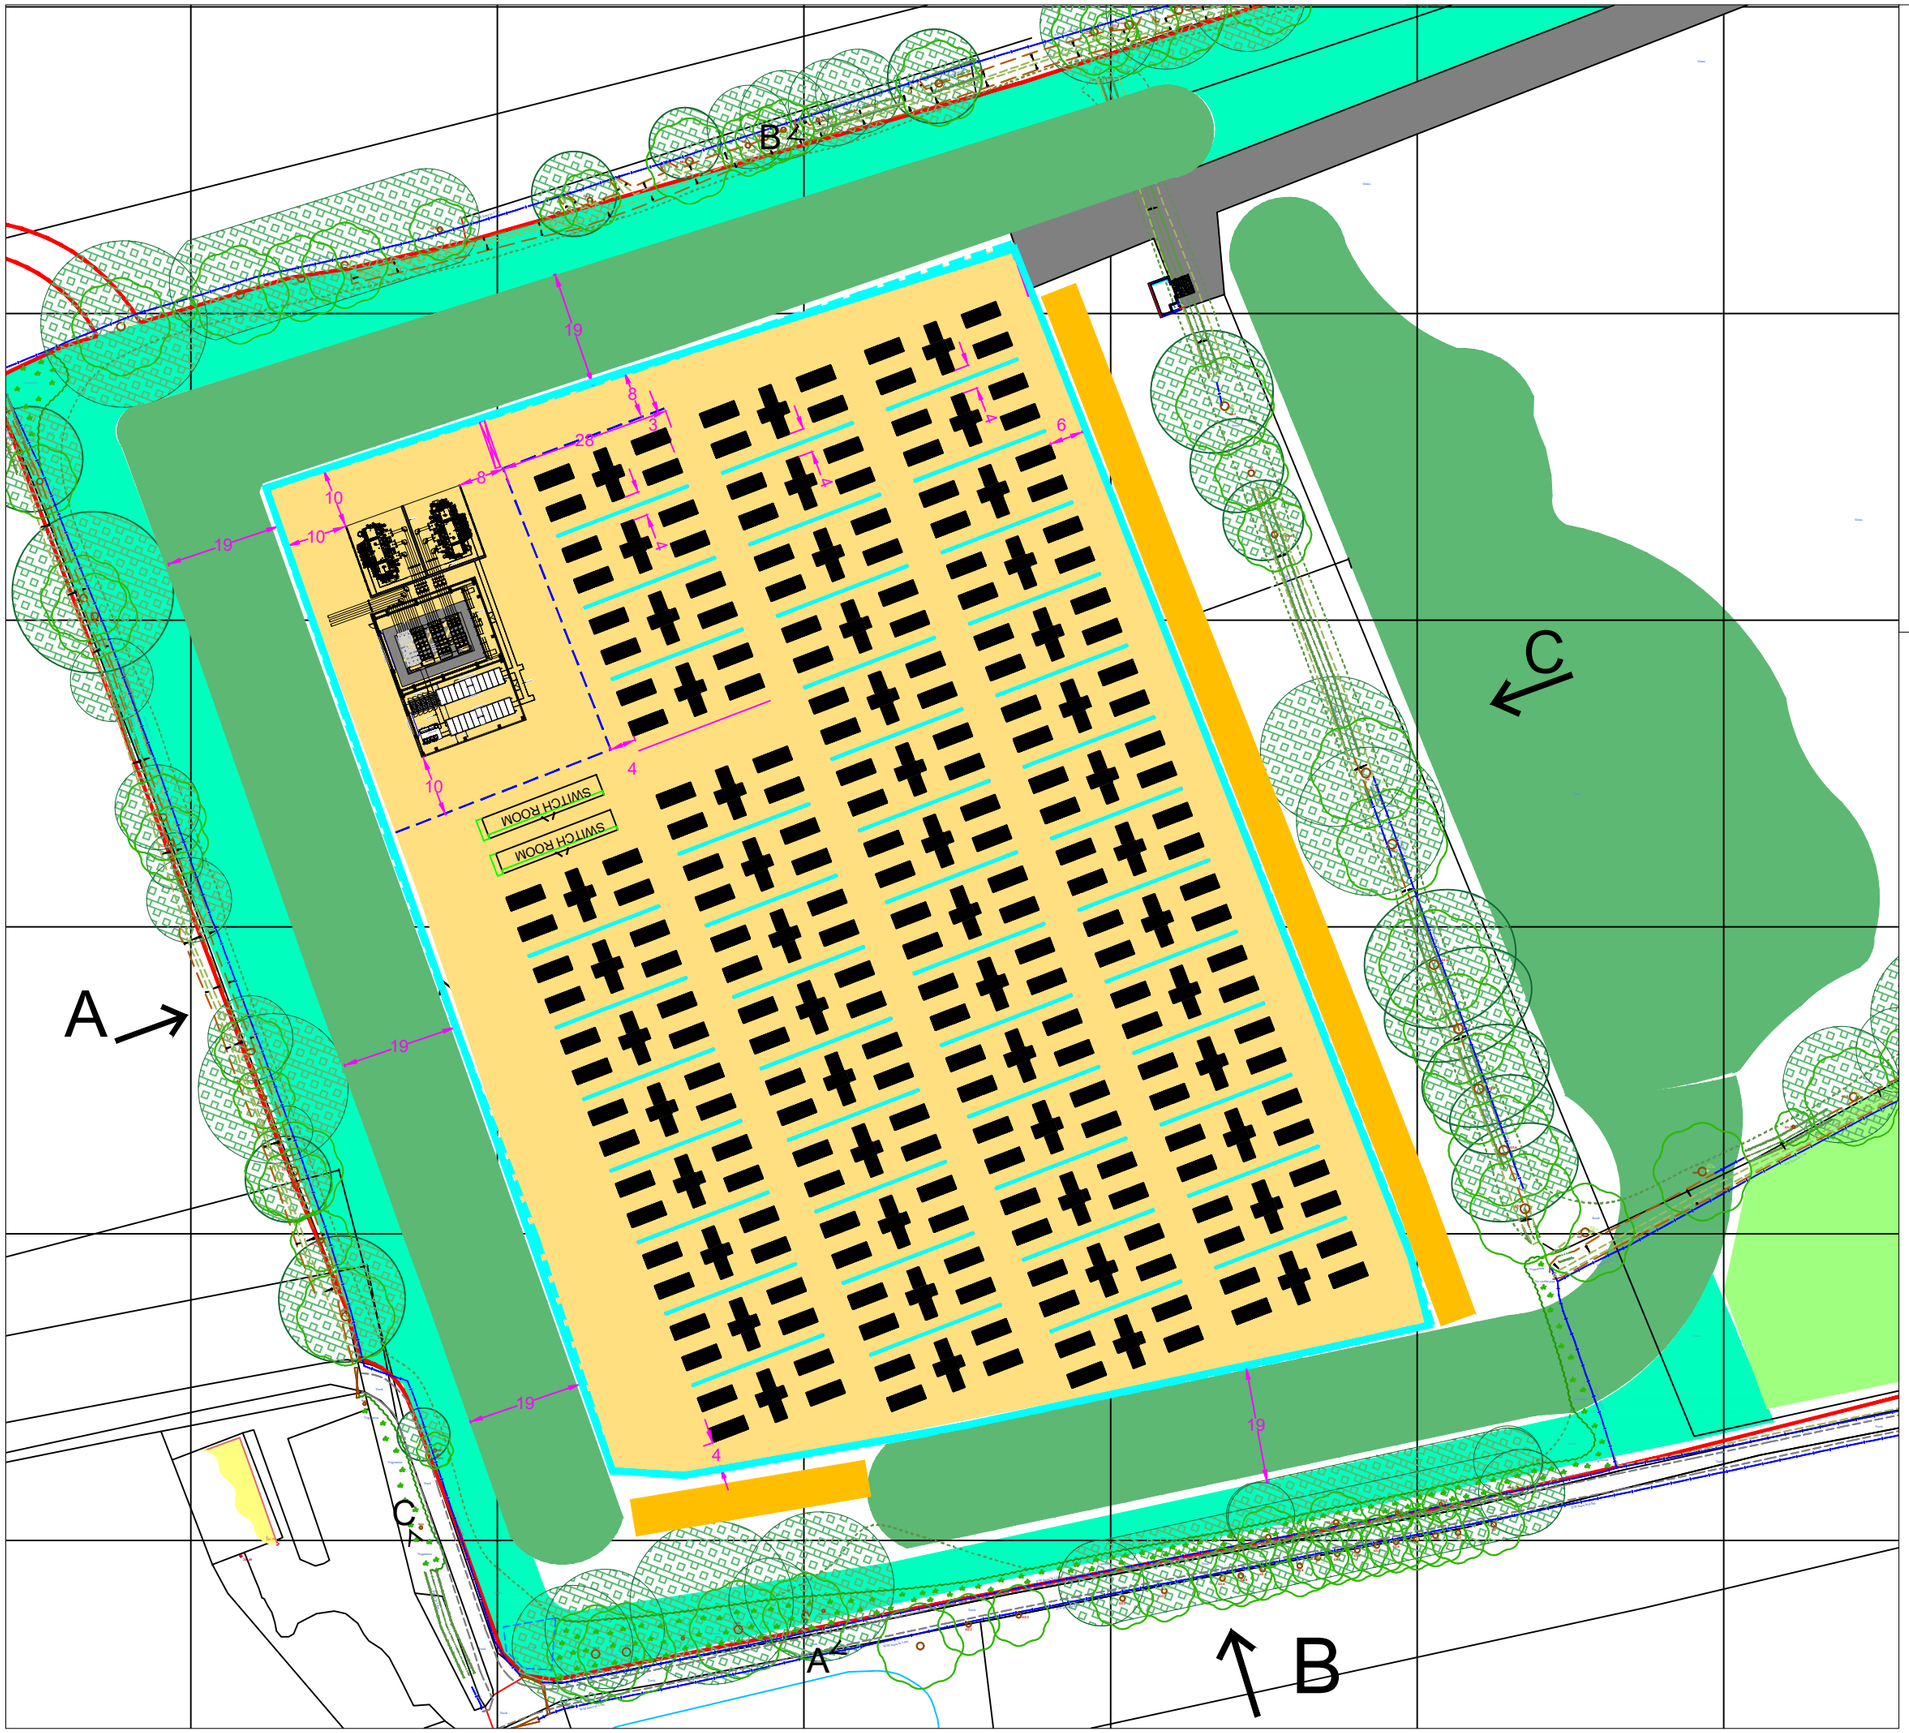

ACOUSTIC FENCE LINE PERIMETER

ASSUMING A GENTLE SLOPE BETWEEN POINTS.
(NOT SHOWING EXTRA EXCAVATED AREA FOR SUBSTATION)

NORTH WEST (FENCE LINE)
241.07
0.75m above site entrance

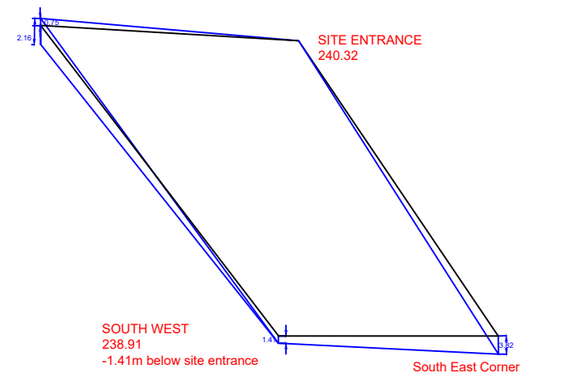

SOUTH WEST
238.91
-1.41m below site entrance

South East Corner
236.5
-3.82m below site entrance

No	INFORMATION	By	Date	Chkd
A	FIRST ISSUE	MM	07.09.21	MJ

REVISIONS

PROJECT NUMBER	CELLARHEAD BATTERY SITE
CLIENT:	C&S ENERGY LIMITED
LOCATION:	CELLERHEAD BATTERY SITE ROWNALL ROAD, CHEDDLETON, STAFFORDSHIRE MOORLANDS, ST90BT
DRAWING TITLE:	ELEVATION - PLAN VIEW
CAD REFERENCE:	00 CELLARHEAD-D-116
SCALE:	1:500 @ A3
SHEET:	1 OF 2
DRAWN BY:	MM
DATE:	07.09.21
CHECKED BY:	MJ
DATE:	08.09.21

AVON UTILITIES & GENERATION LIMITED
UNIT 2 BIRD INDUSTRIAL PARK
STATION ROAD
STRATFORD-UPON-AVON
CV37 8RP

AVON UTILITIES & GENERATION