

VIEW FROM SIDE A

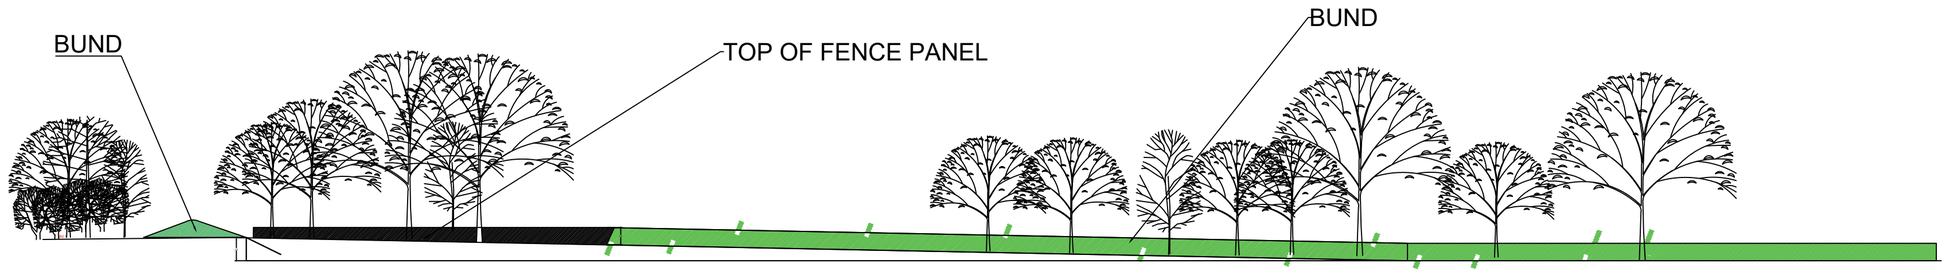

VIEW FROM SIDE B

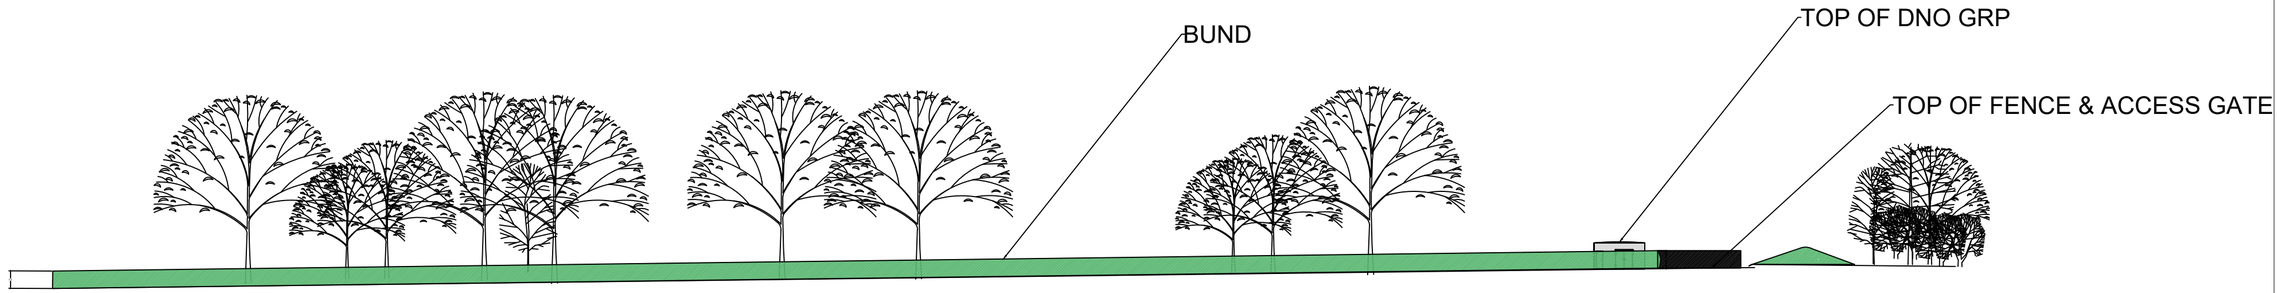

VIEW FROM SIDE C

No	INFORMATION	By	Date	Chkd
A	FIRST ISSUE	MM	19.07.22	GJ

REVISIONS

PROJECT NUMBER:	CELLARHEAD BATTERY SITE
CLIENT:	C&S ENERGY LIMITED
LOCATION:	CELLERHEAD BATTERY SITE ROWNALL ROAD, CHEDDLETON, STAFFORDSHIRE MOORLANDS, ST90BT
DRAWING TITLE:	SIDE ELEVATIONS
CAD REFERENCE:	00 CELLARHEAD-116
SCALE:	1:250 @ A0
SHEET:	2 OF 2
DRAWN BY:	MM
DATE:	19.07.22
CHECKED BY:	GJ
DATE:	19.7.22

AVON UTILITIES & GENERATION LIMITED
UNIT 2 BIRD INDUSTRIAL PARK
STATION ROAD
STRATFORD-UPON-AVON
CV37 8RP

AVON UTILITIES & GENERATION