
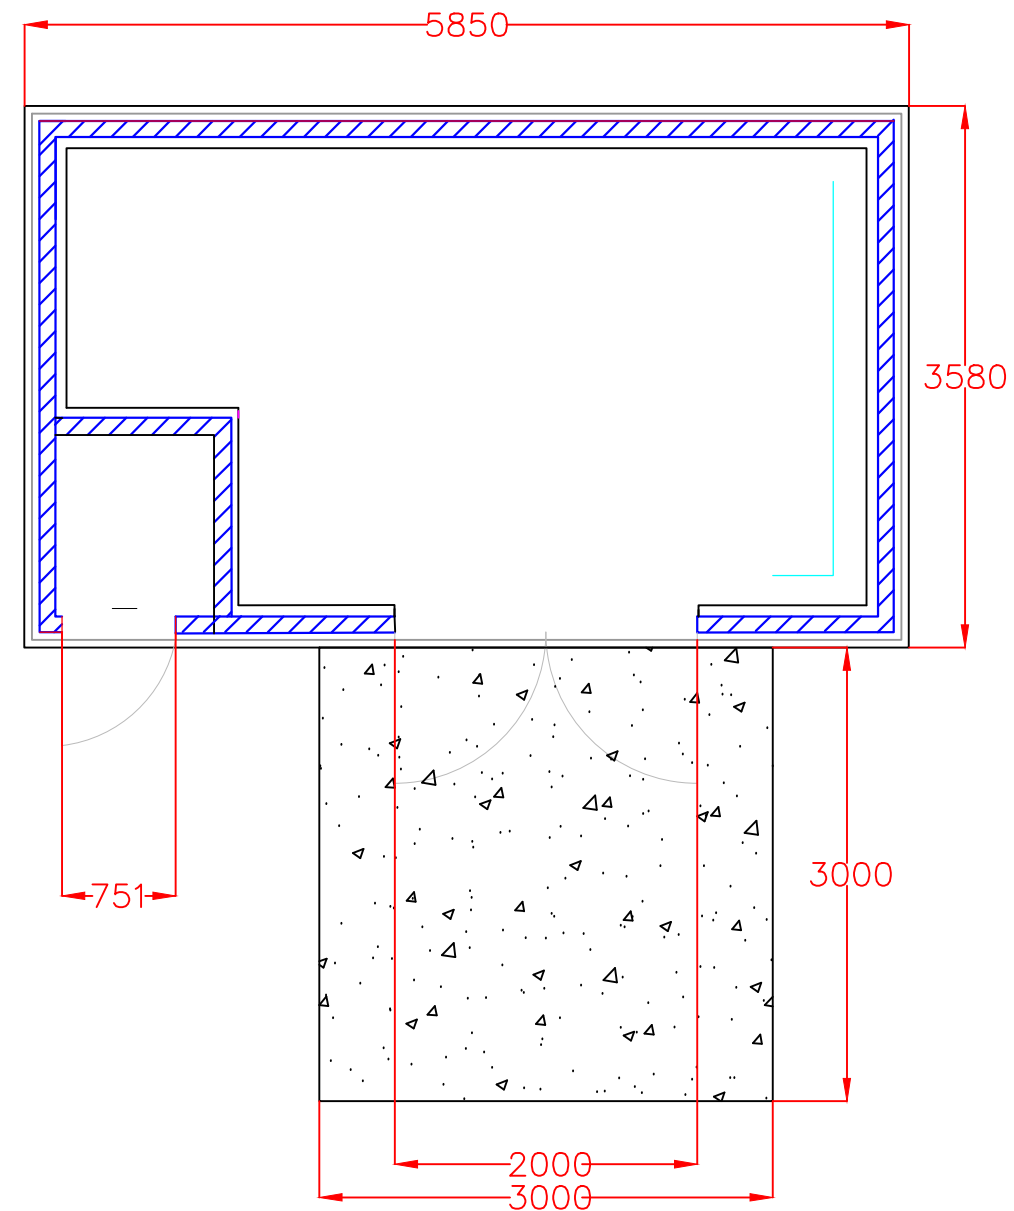
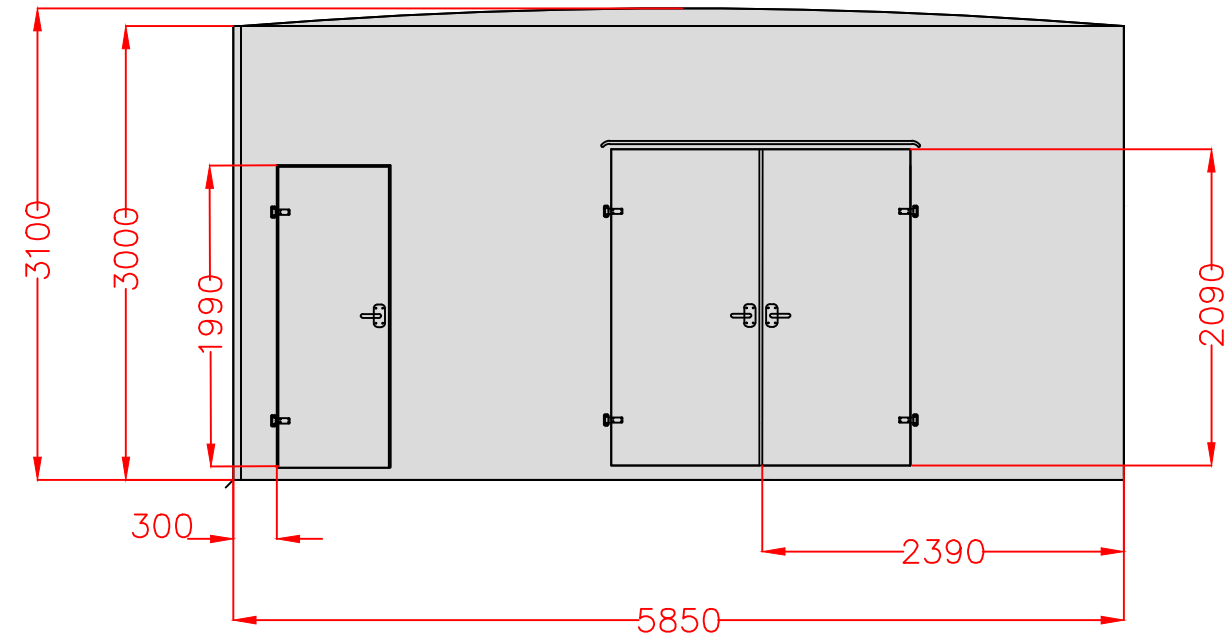


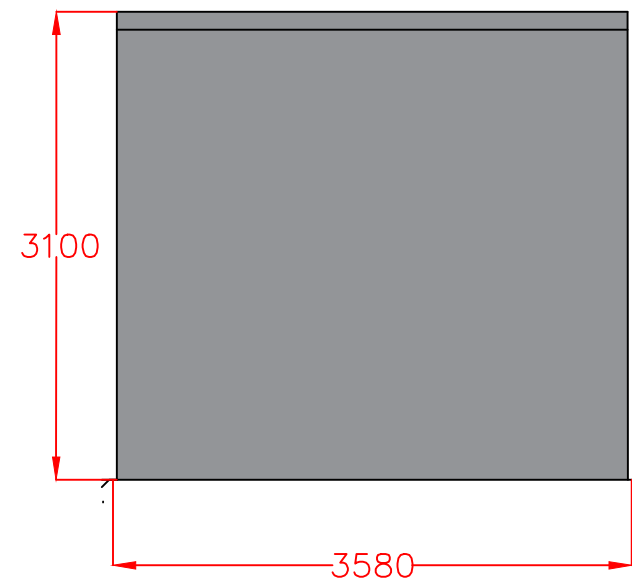

A	FIRST ISSUE	MM	07.09.21	MJ
No	INFORMATION	By	Date	Chkd
REVISIONS				
PROJECT NUMBER CELLARHEAD BATTERY SITE				
CLIENT: C&S ENERGY LIMITED				
LOCATION: CELLERHEAD BATTERY SITE STOWNALL ROAD, CHEDDLETON, STAFFORDSHIRE MOORLANDS, ST90BT				
DRAWING TITLE: DNO GRP				
CAD REFERENCE: 00 CELLARHEAD-D-306				
SCALE: 1:50 @ A3			SHEET: 1 OF 1	
DRAWN BY: MM		DATE: 07.09.21		
CHECKED BY: MJ		DATE: 08.09.21		
AVON UTILITIES & GENERATION LIMITED UNIT 2 BIRD INDUSTRIAL PARK STATION ROAD STRATFORD-UPON-AVON CV37 8RP			AVON UTILITIES & GENERATION 	