

GENERAL NOTES


The contents of this document are for the use of the client and are not to be used for any other purpose without the written consent of Epoch Architecture Ltd. The client is responsible for ensuring that the information provided is accurate and complete. Epoch Architecture Ltd is not responsible for any errors or omissions in this document. All building work is to conform with the 2010 Building Regulations and all subsequent revised documents and to the satisfaction of the Building Control Officer. Works to be completed in accordance with all project specific requirements and to the satisfaction of the Building Control Officer. It remains the duty of the client and contractor to establish all legal boundaries on site.

This drawing and its contents remain the copyright of Epoch Architecture Ltd.


KEY

- F.C. - Floor, Q28 Height
- D.H. - Door Head Height
- 2010 - 2010 Building Regulations
- E.S.W.I.C.# - Existing Surface Water Inspection Chamber
- E.C.W.I.C.# - Existing Combined Water Inspection Chamber
- E.F.W.M.H.# - Existing Full Water Mainhole
- E.S.W.M.H.# - Existing Surface Water Mainhole
- SYP - Slop Yards Proposed
- S.S. - Sub-Stack
- BIG. - Back Inlet Gully
- M.J. - Movement Joint

Existing Rear Elevation (North-West Facing)

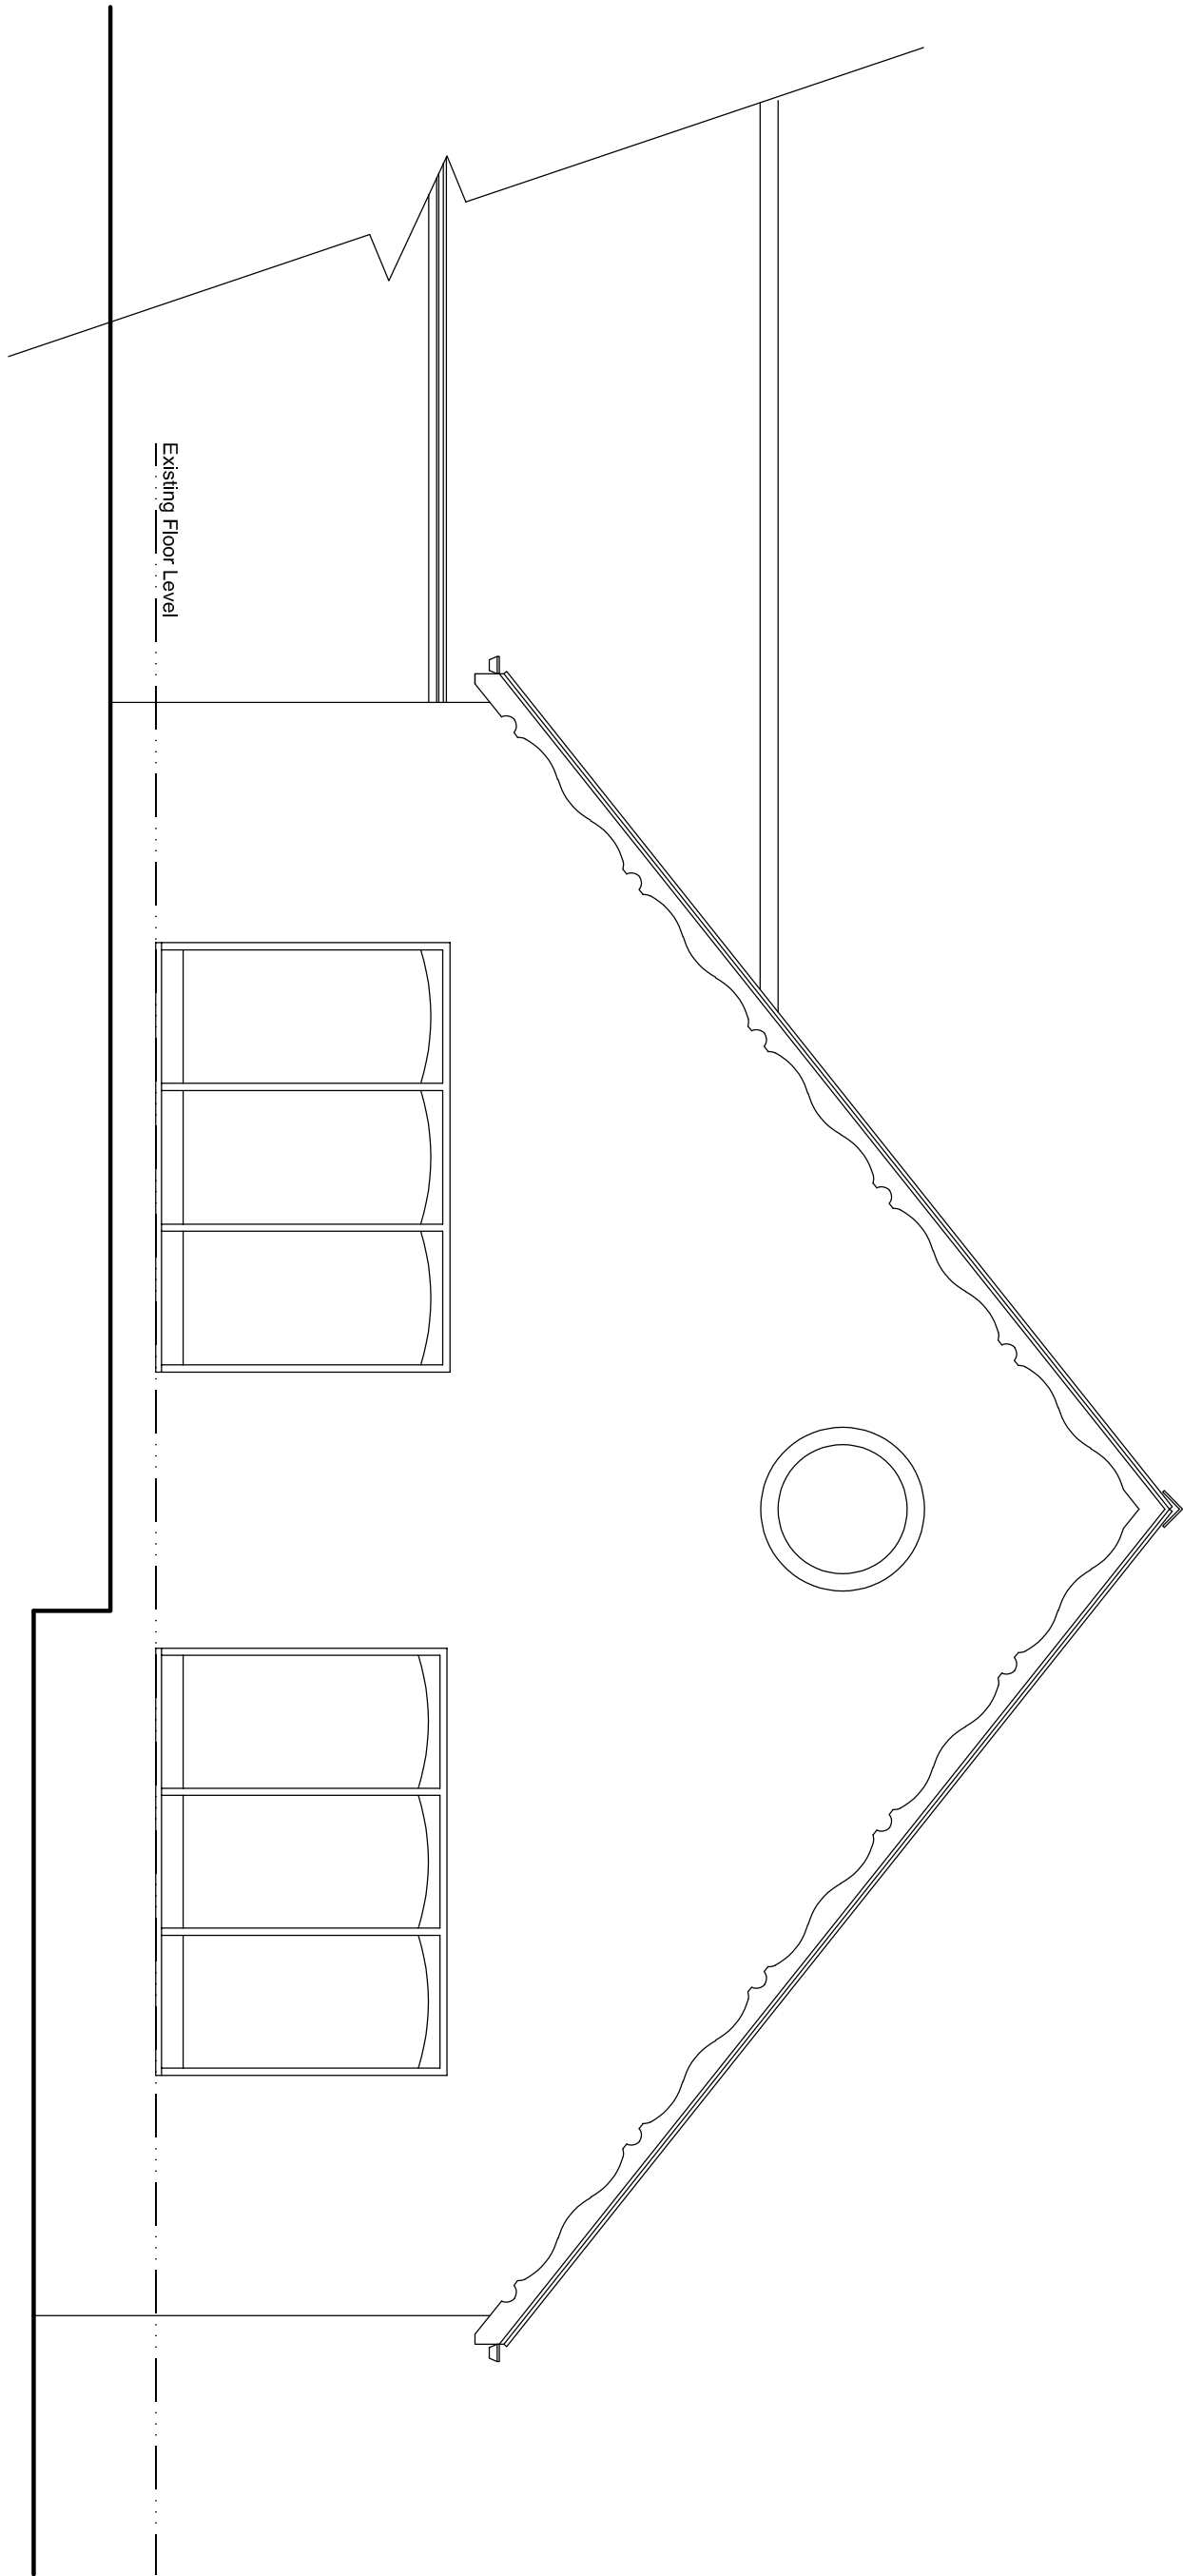

Existing Side Elevation (North-East Facing)

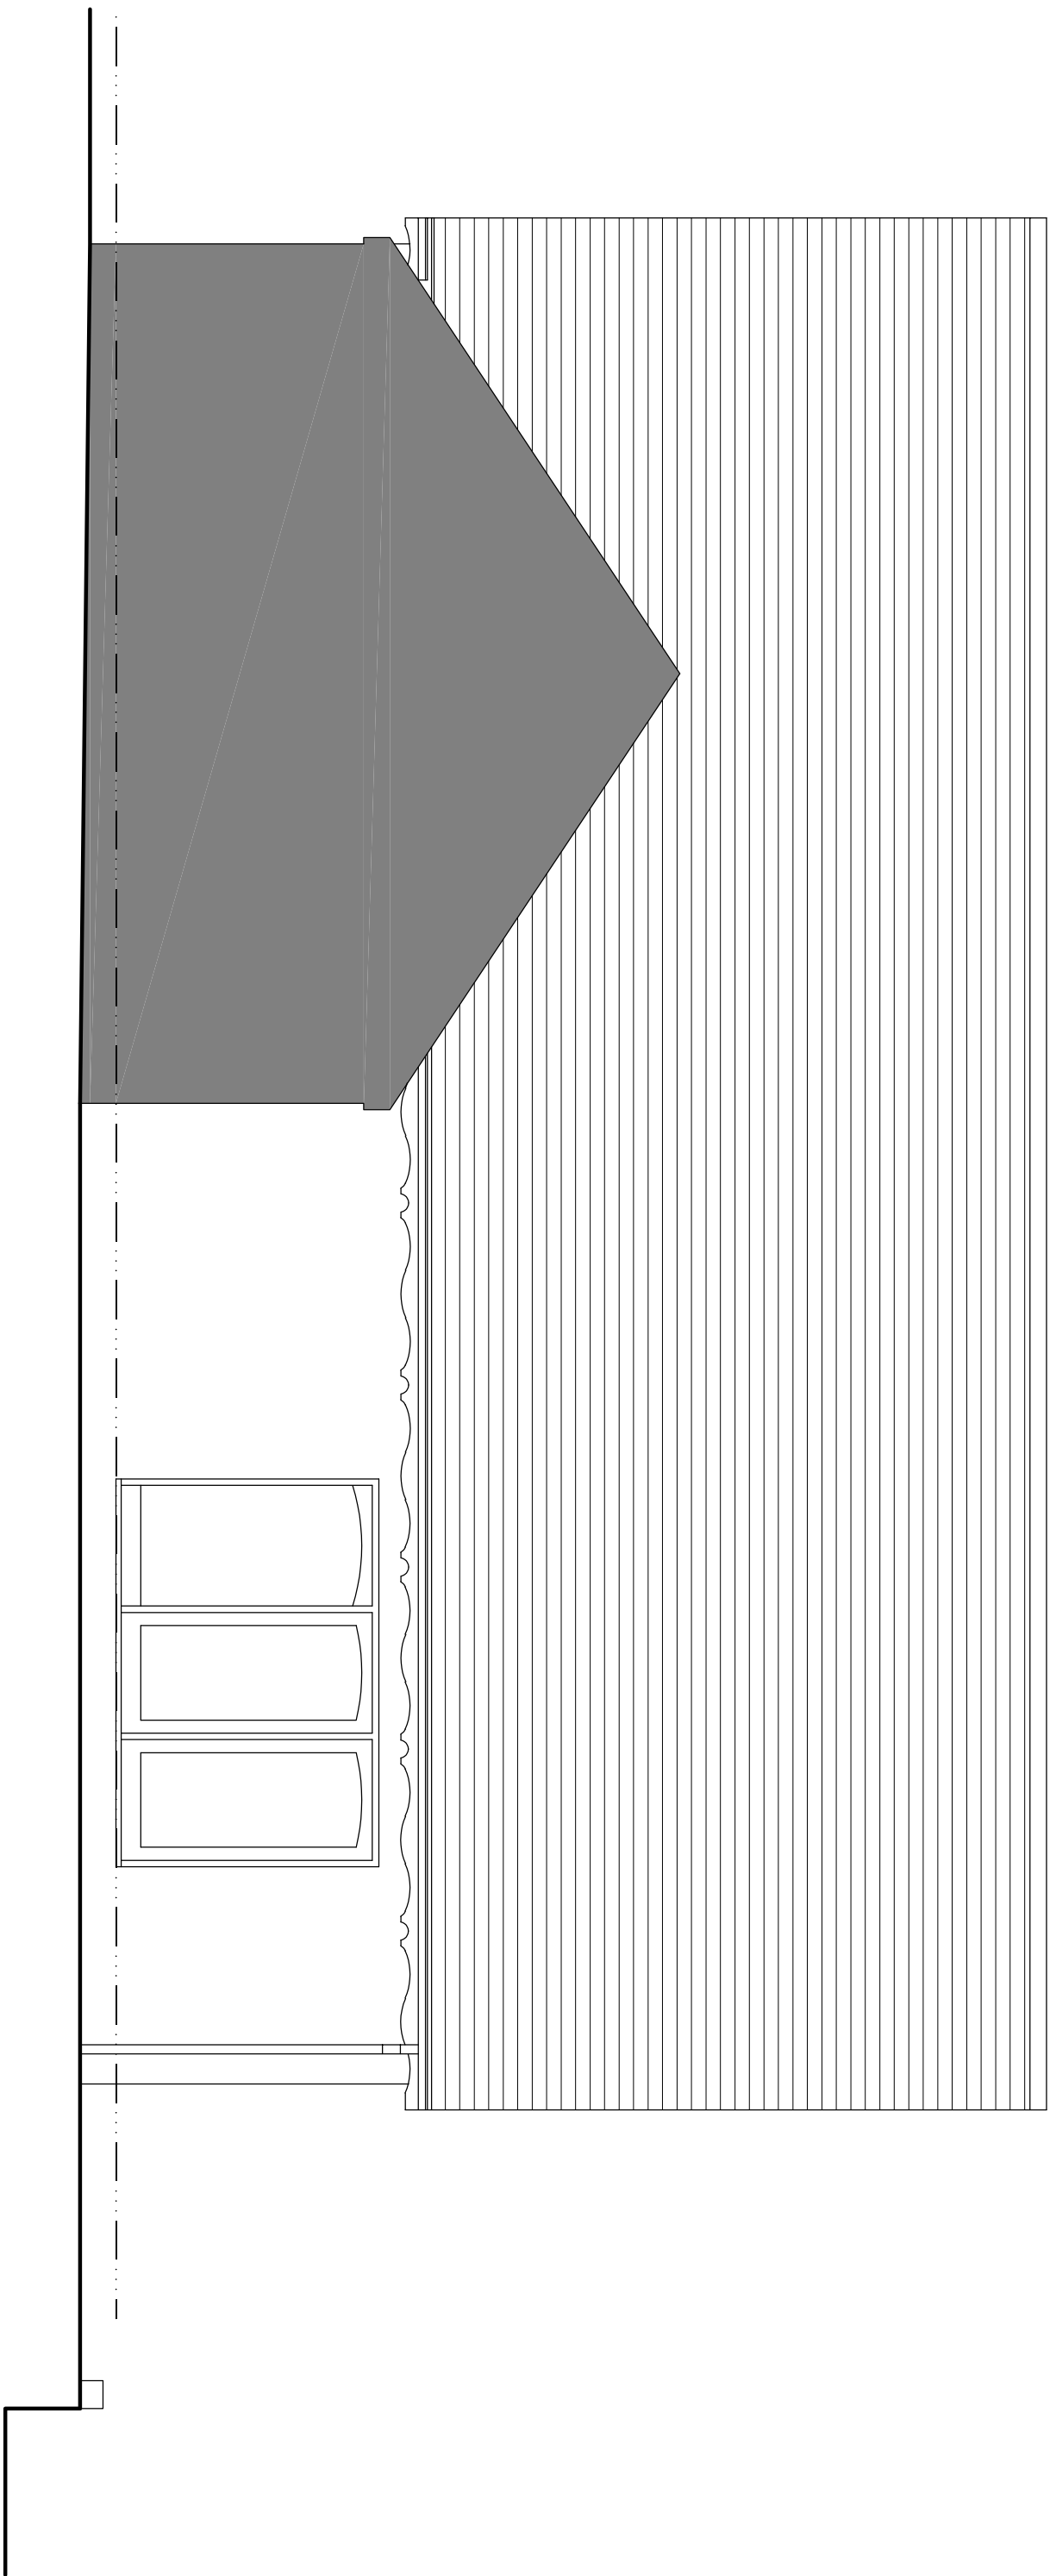

Revision	Description	Date
1	Mr & Mrs Kavanagh	
Project		
35 Hot Lane		
Biddulph Moor		
Conversion of Building To Lets		
Existing Elevations		
Sheet 2		
Drawing Ref.		
P296 - 202	Rev.	
Date	Scale	Size
13/07/22	1:50	A1
Status		
Feasibility	Bldg. Regs	Contract
Planning	Tender	Construction