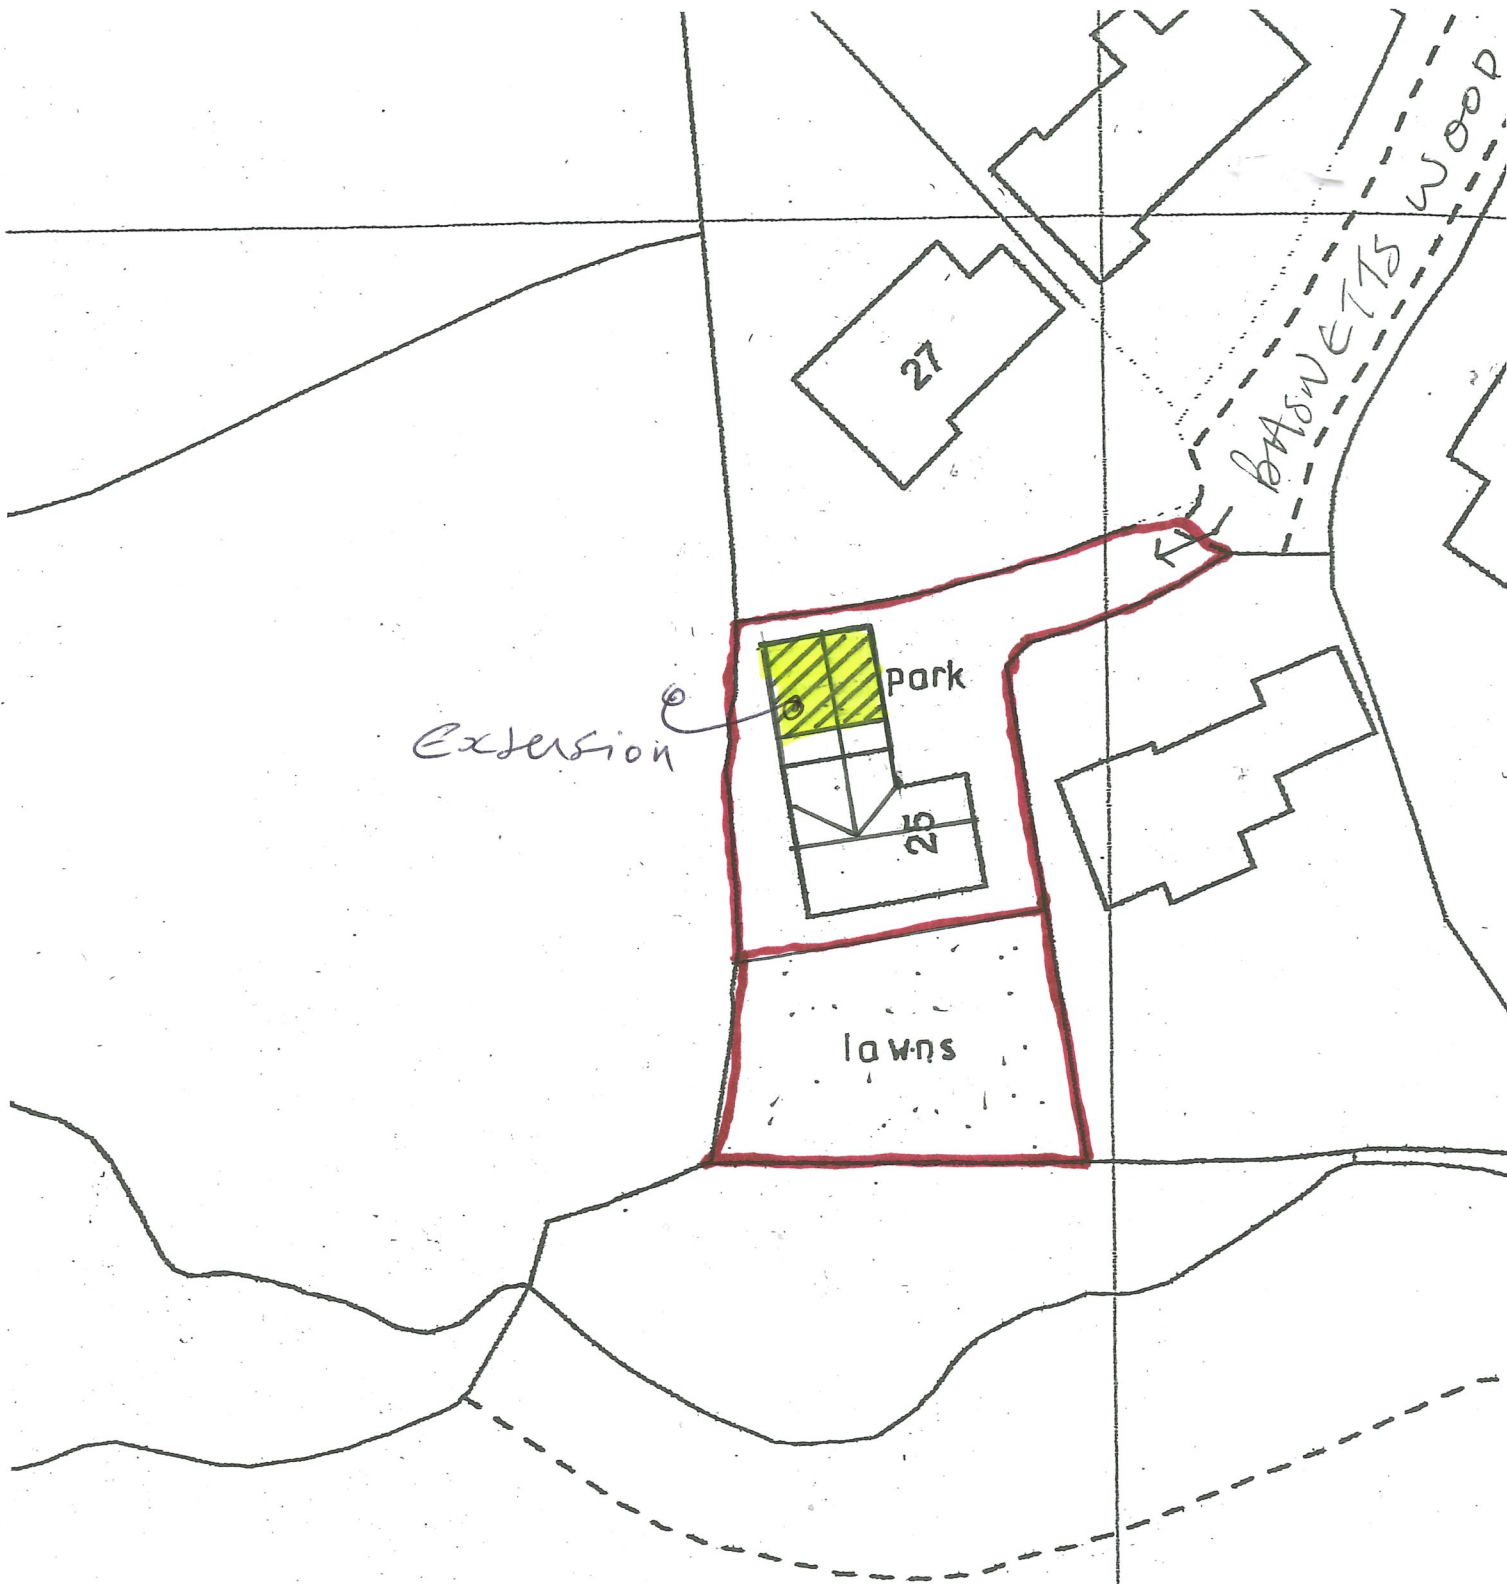


N

1:500 SITE
PLAN