

© MAC ARCHITECTURAL DESIGN LTD. All rights reserved.
This Drawing and its contents has been produced for the Client only and is not intended for any other person or for any other purpose than the Drawing Status. No part of this drawing and associated graphical contents may be reproduced, copied, modified or distributed, without the prior written consent of MAC Architectural Design Ltd.

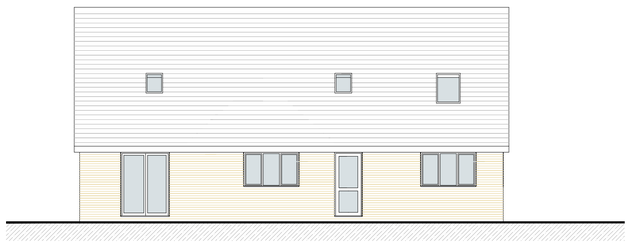


North Elevation Scale 1:100

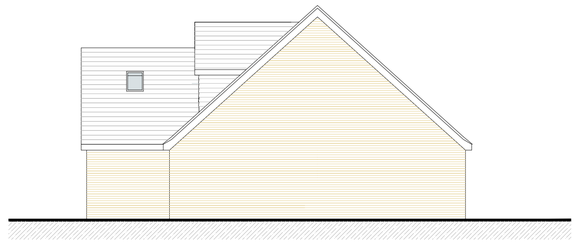


East Elevation. Scale 1:100




South Elevation. Scale 1:100

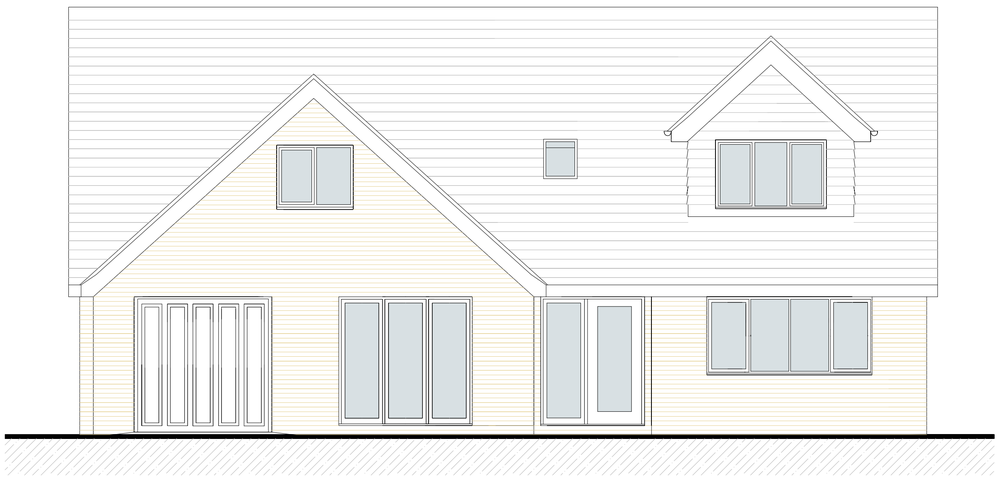


West Elevation. Scale 1:50

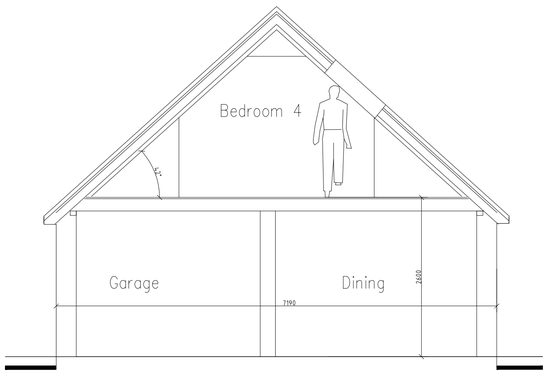


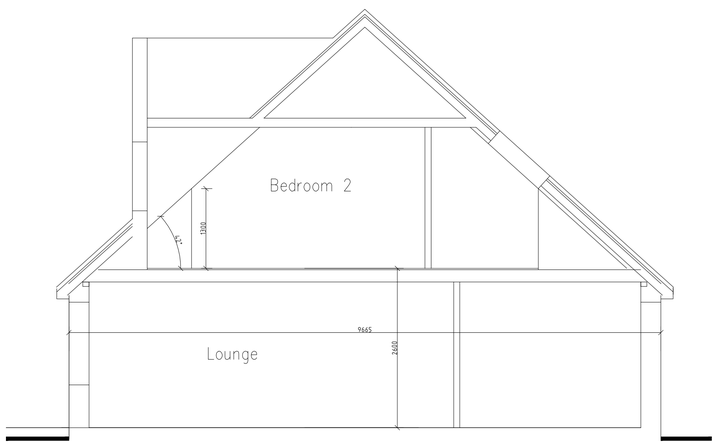


Sections Scale 1:50

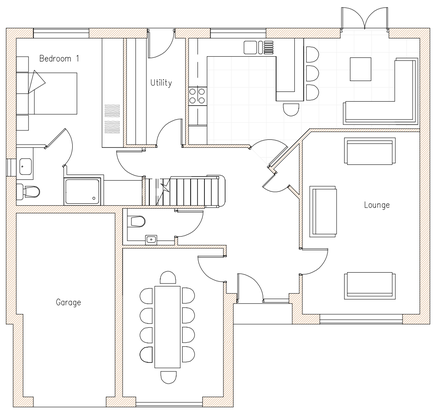


Ground Floor

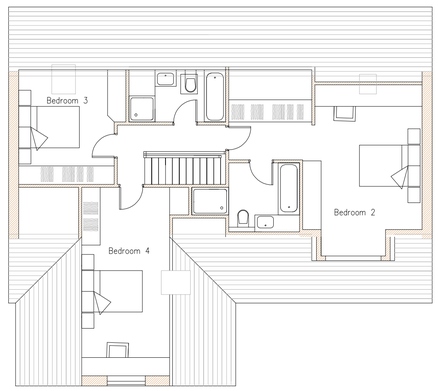

First Floor

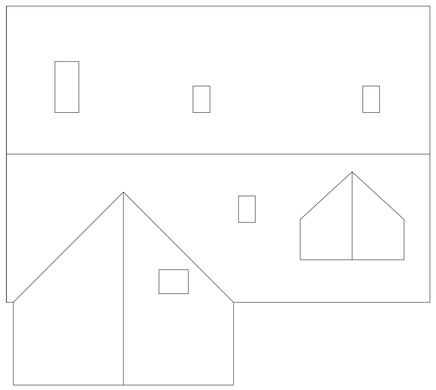

Roof Plan

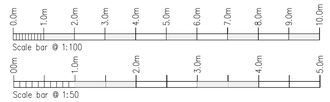

Rev.	Drawn	Comments.	Date

MAC
ARCHITECTURAL DESIGN LTD
Moorland House, 123 Moorland Road, Burslem, ST6 1JD.
T:01782 503302 E:admin@mac-arch.co.uk

Client:
Mr Beardmore.

Project:
Proposed Residential Development at Double Gates Nursery, Sytch Road, Brown Edge. Staffordshire ST6 8QX.

Title:
Plans & Elevations. Plot 2.

Status:
Planning.

Paper A1 Drawn: AC Bailey November 2021 Drawing Ref: 1756-05