



Elevations A Scale 1:100

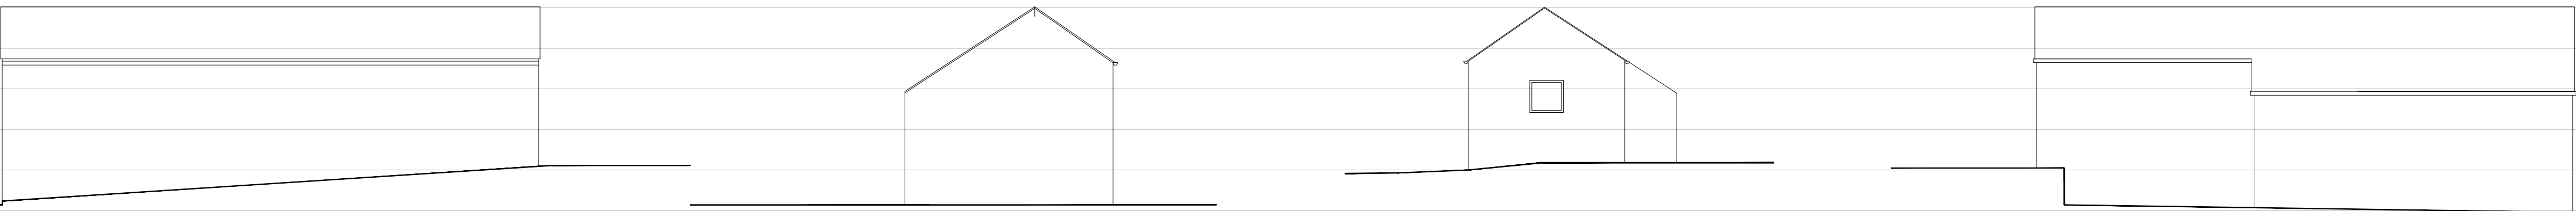

Elevations B Scale 1:100




Elevations C Scale 1:100

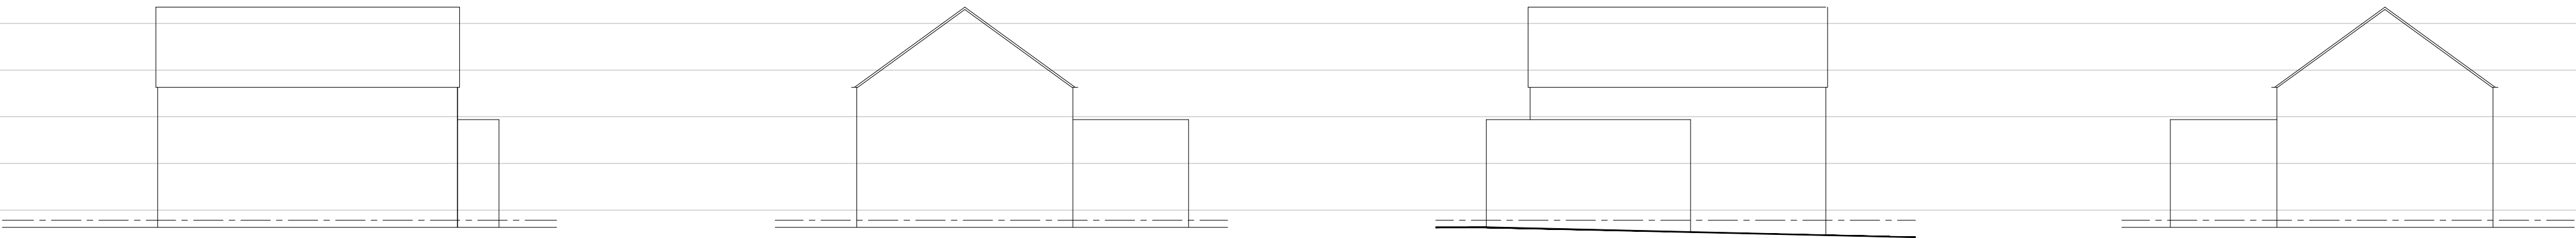

Elevations D Scale 1:100



Elevations E Scale 1:100

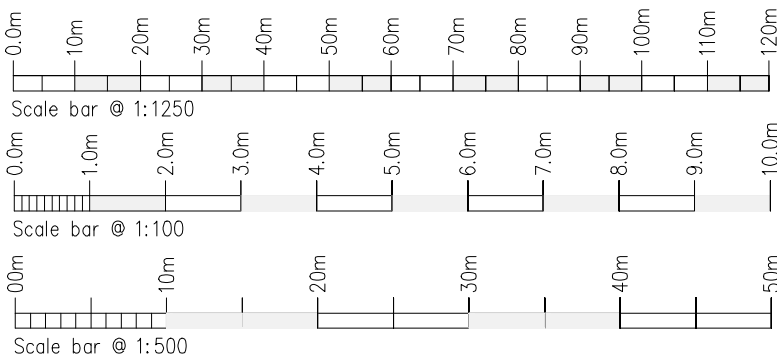

Rev.	Drawn	Comments.	Date

MAC
ARCHITECTURAL DESIGN LTD
Moorland House, 123 Moorland Road, Burslem, ST6 1JD.
T:01782 503302 E:adming@mac-arch.co.uk

Client:
Mr Beardmore.

Project:
**Proposed Residential Development
at Double Gates Nursery, Sytch
Road, Brown Edge.
Staffordshire ST6 8QX.**

Title:
Elevations. As Existing.

Status:
Planning.