


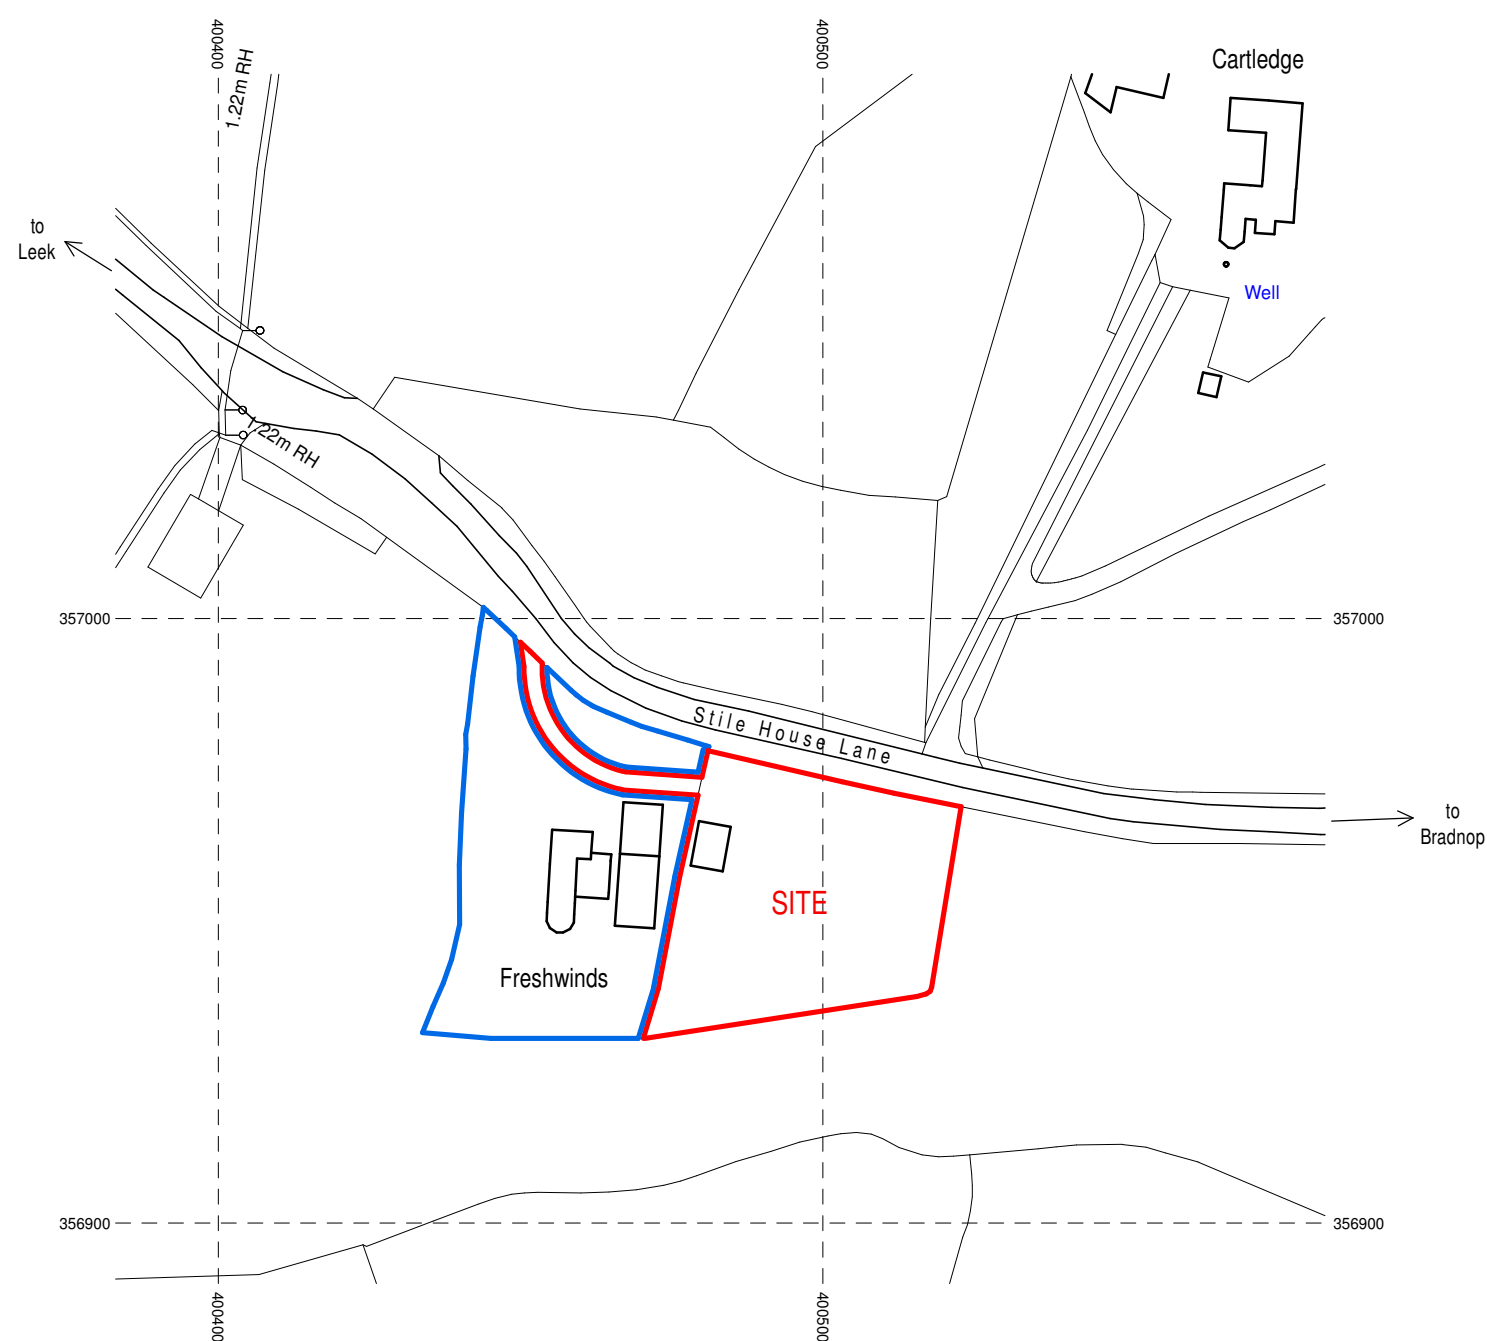
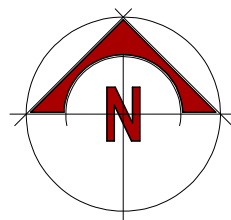


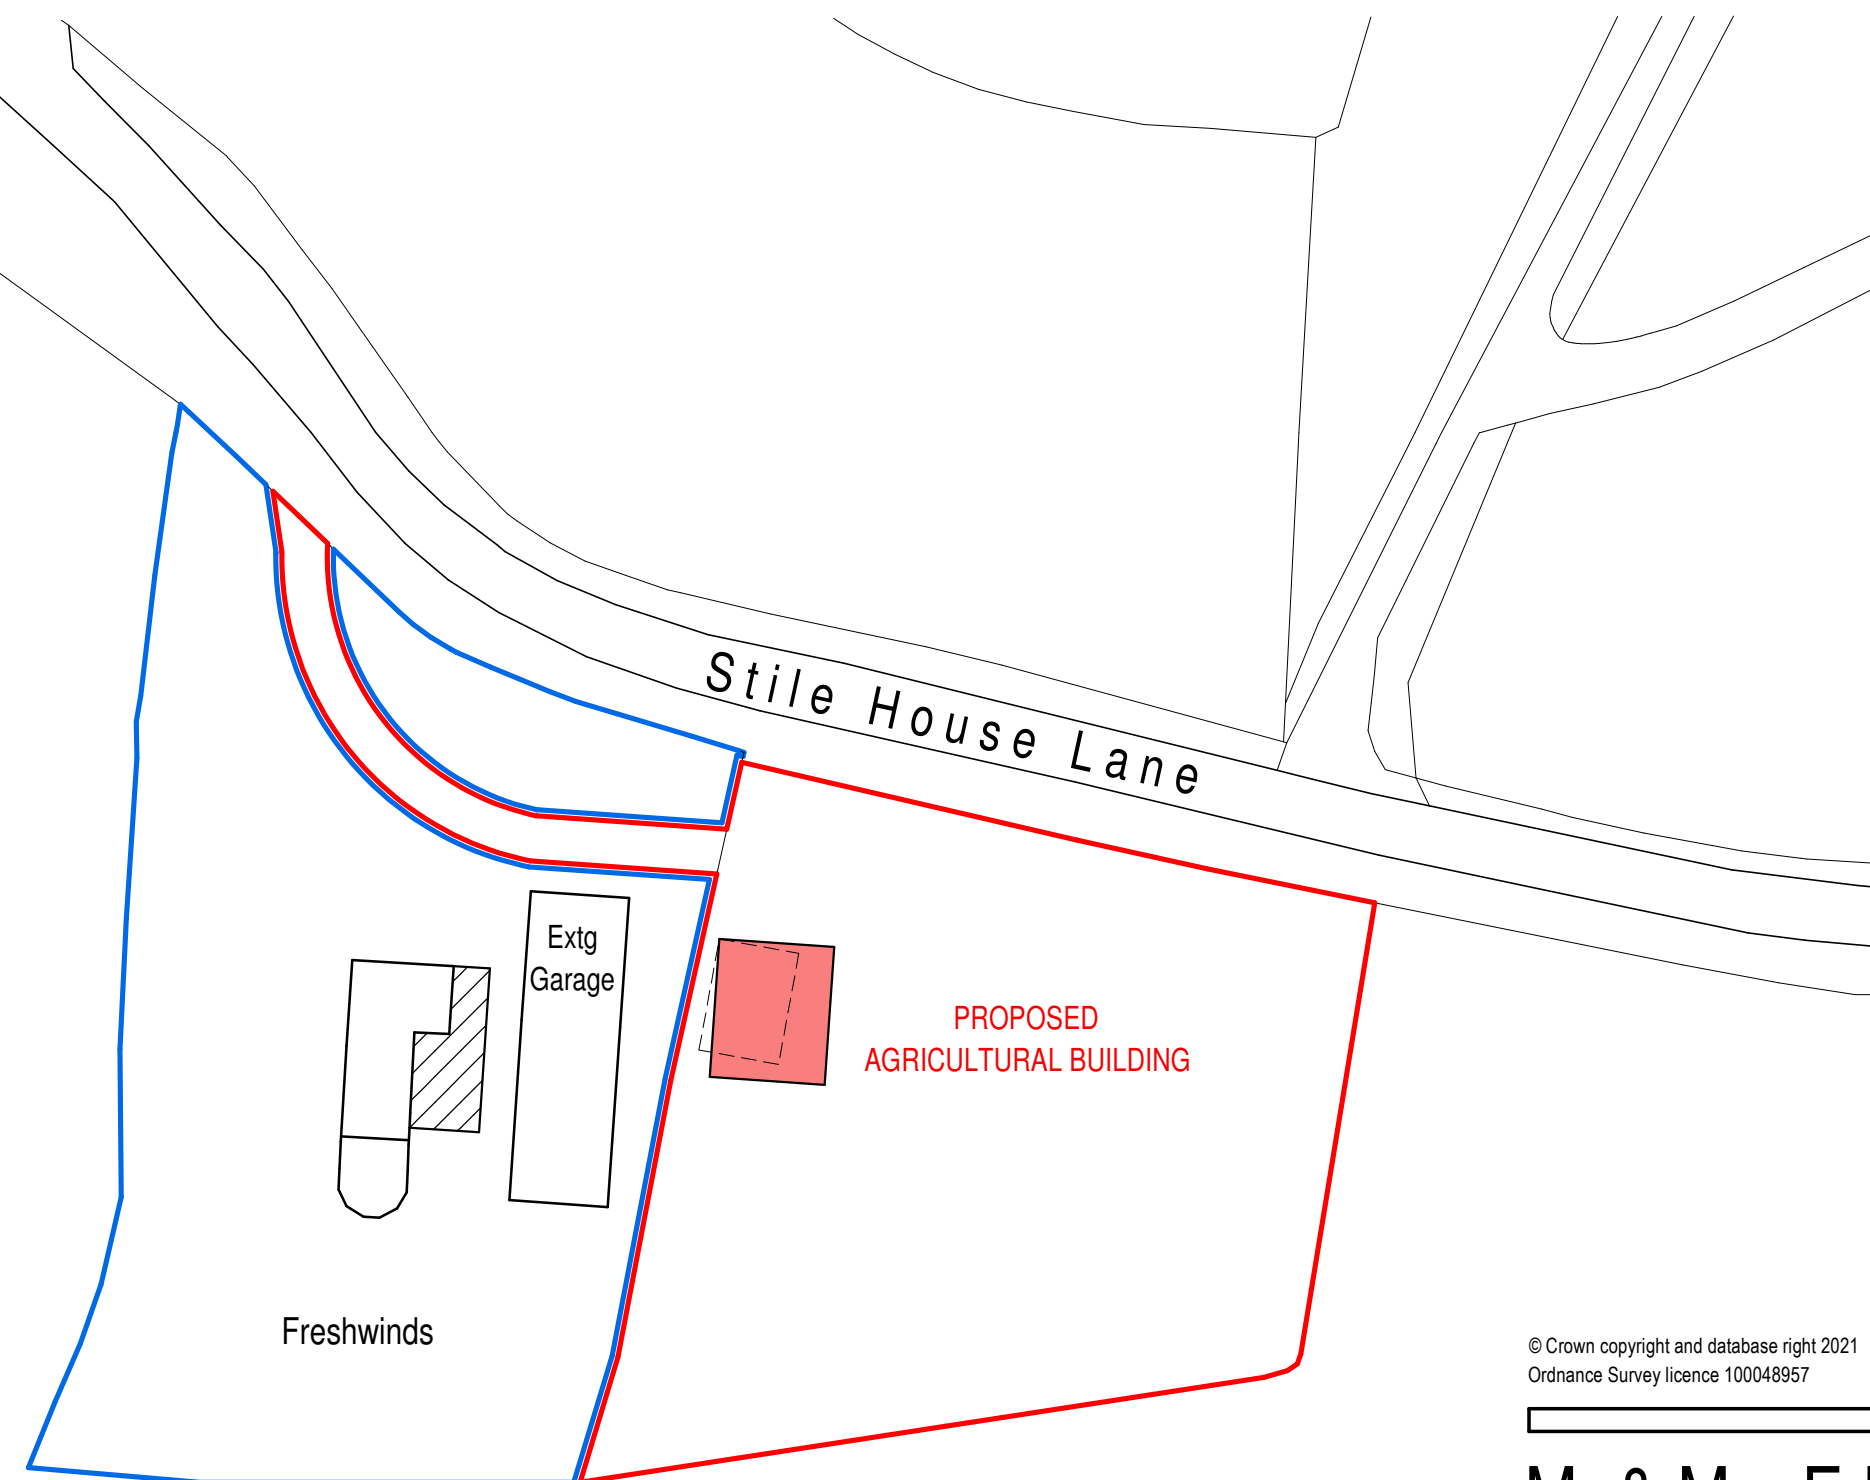

Location Plan

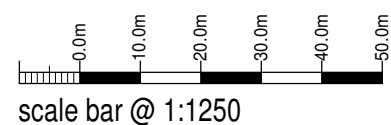

Block Plan

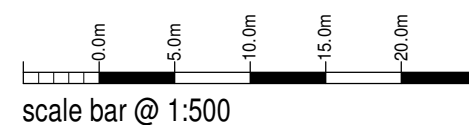

© Crown copyright and database right 2021
Ordnance Survey licence 100048957

Mr & Mrs E Dale

Proposed Agricultural Building at
Freshwinds,
Stile House Lane, Thorncliffe,
Leek,
ST13 7LS

Planning Proposal
Location + Block Plan

Date	Sheet	Scale
July 2022	A2	1:1250 + 1:500
Org No.	Rev.	Drawn
2021-2644-09	-	NAW



10 Cawdry Buildings, Fountain Street, Leek. ST13 6JP
Telephone: 01538 386002
E-mail: info@sammonsltd.co.uk
Web: www.sammonsltd.co.uk

This drawing is copyright.
All dimensions must be checked prior to commencement.