Notes:
This drawing is copyright.
Figured dimensions only to be used.

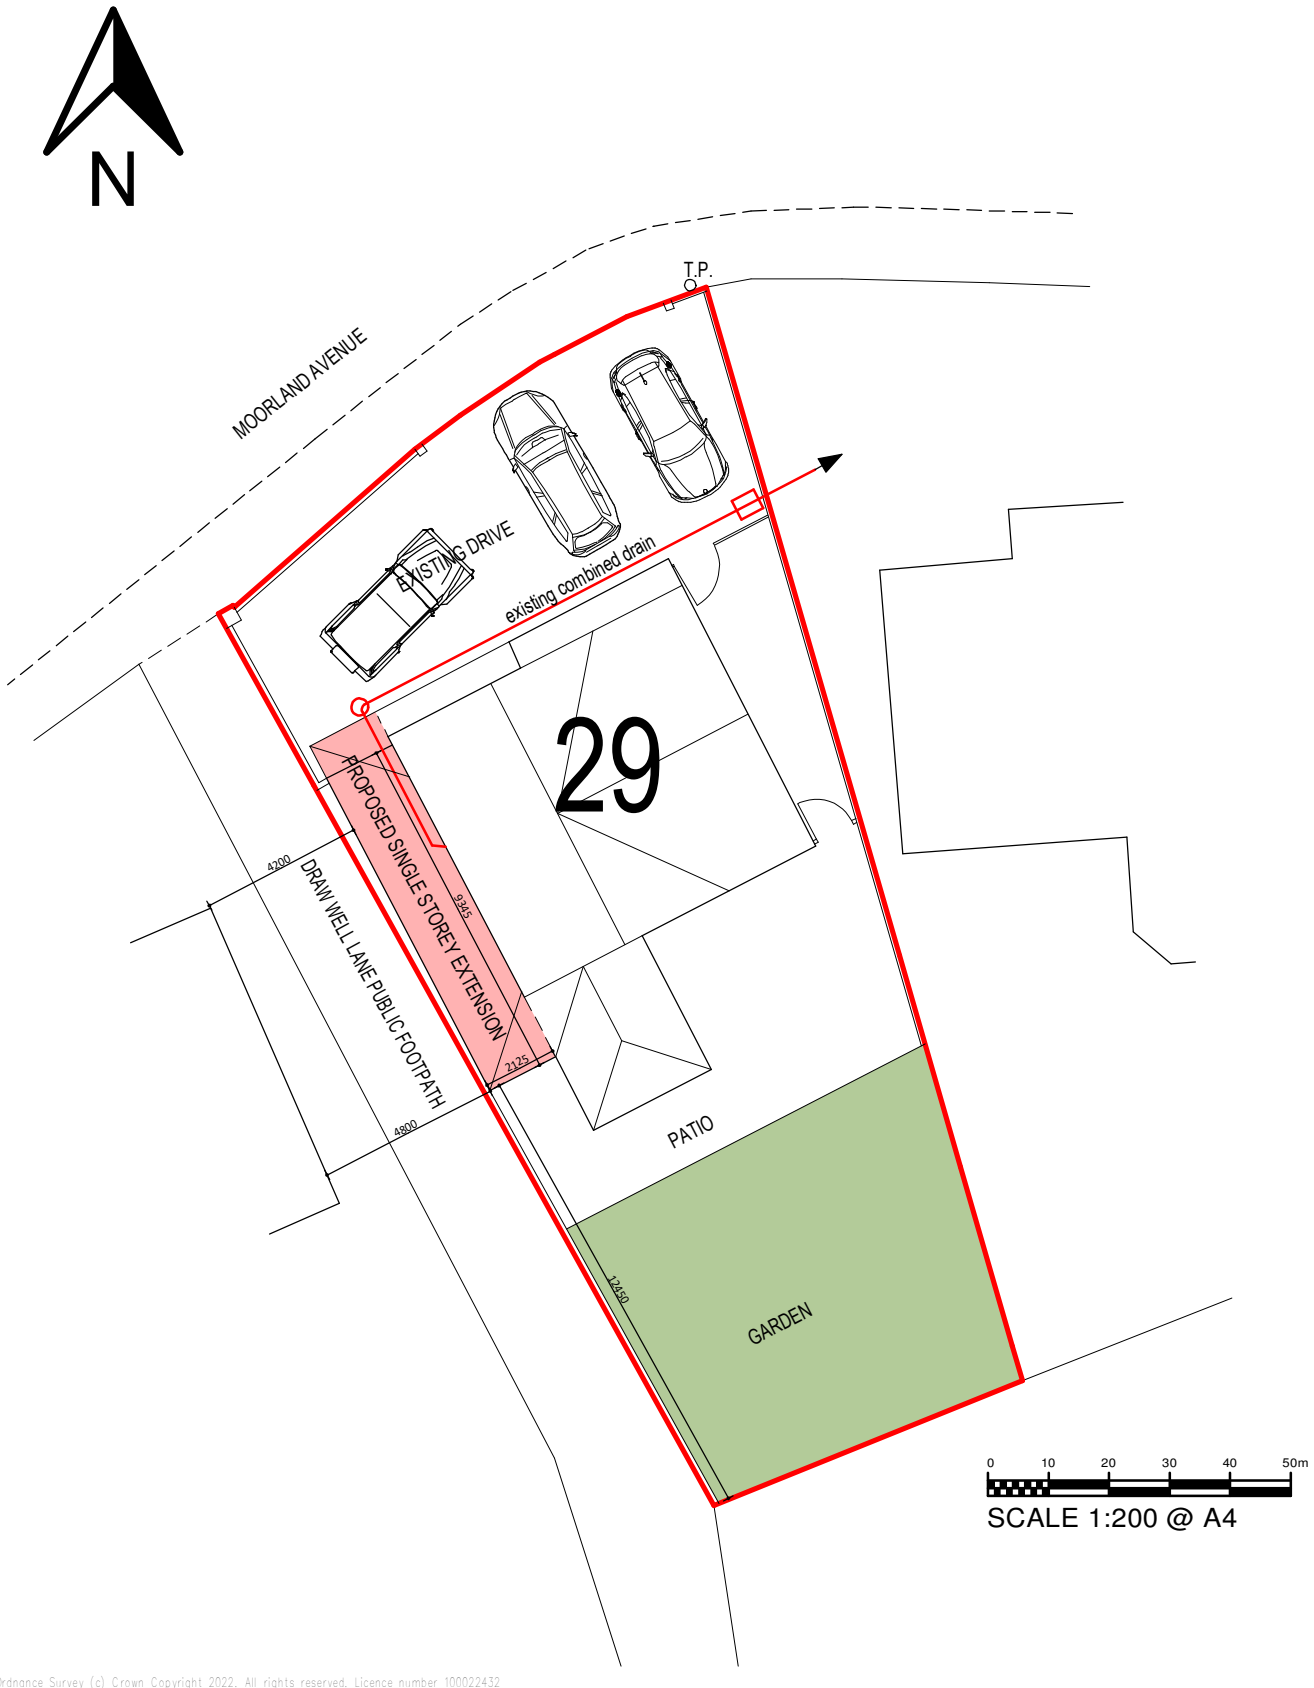

Ordnance Survey (c) Crown Copyright 2022. All rights reserved. Licence number 100022432

Client
MR. T. BURGESS.

Contract
PROPOSED SIDE EXTENSION TO
29, MOORLAND AVENUE, WERRINGTON, ST9 0EQ, STAFFS.

Drawing Title
BLOCK PLAN

Date	Scale	Drg. no.	Contract Number
JULY 2022	1:200	TB-01-004	TB-01