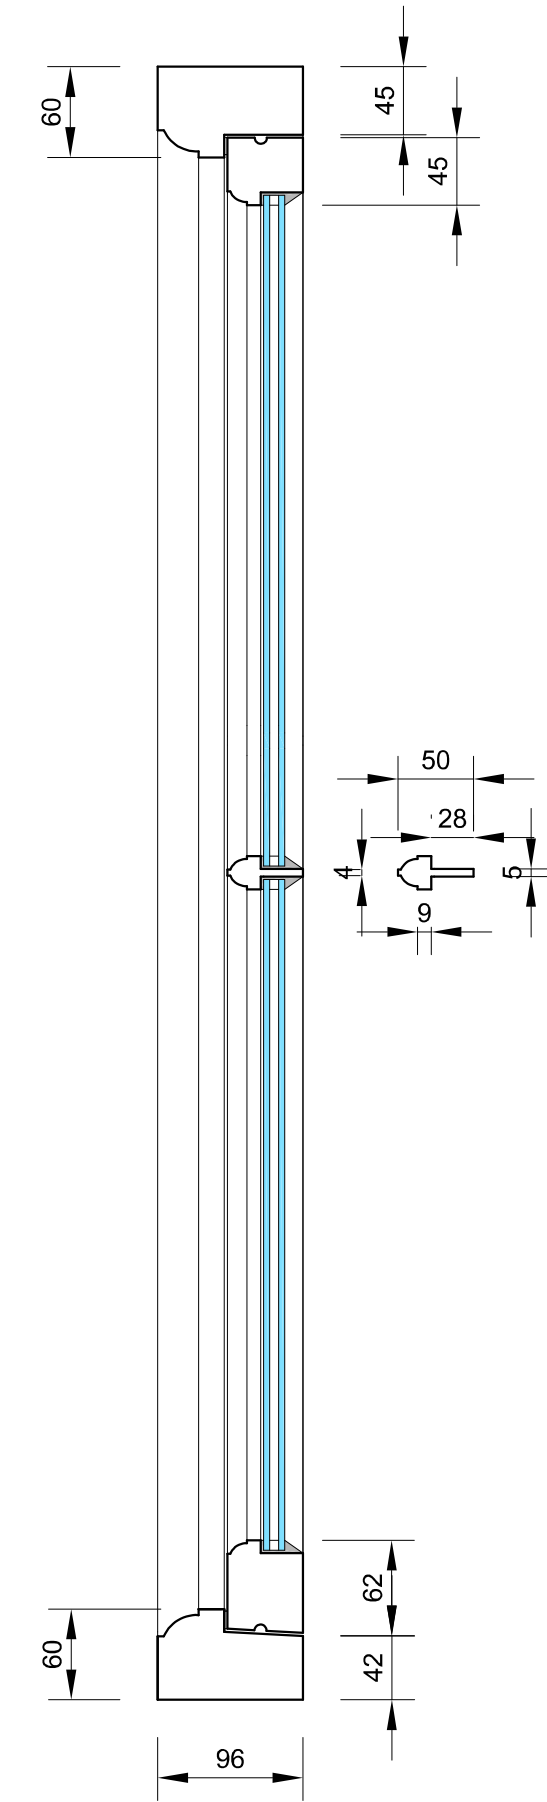
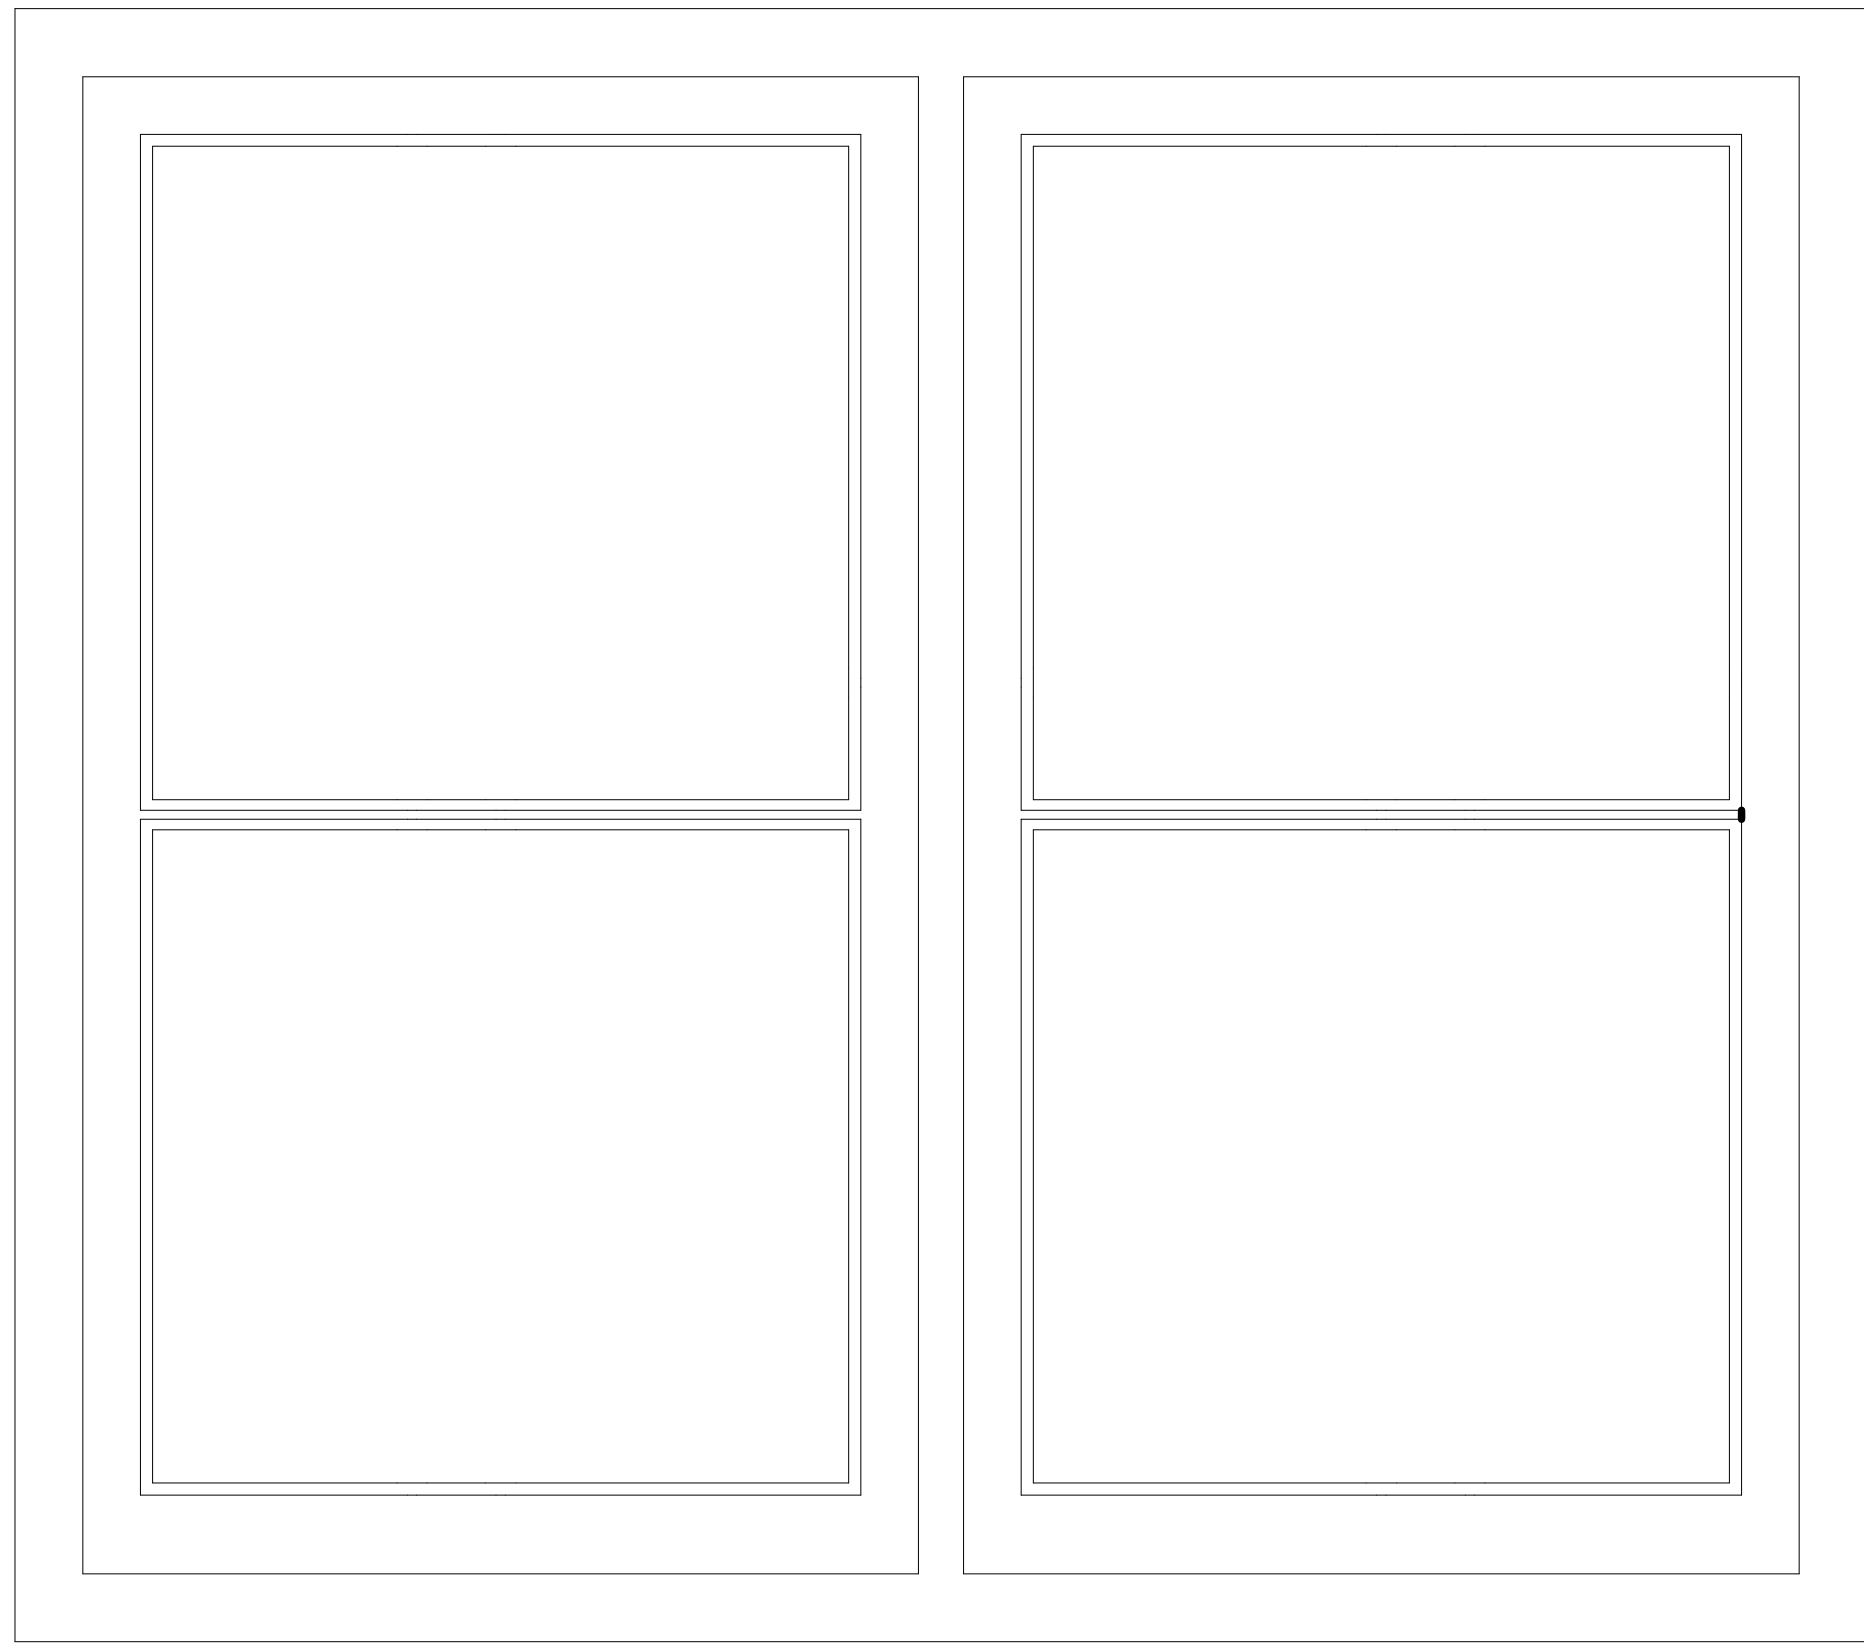
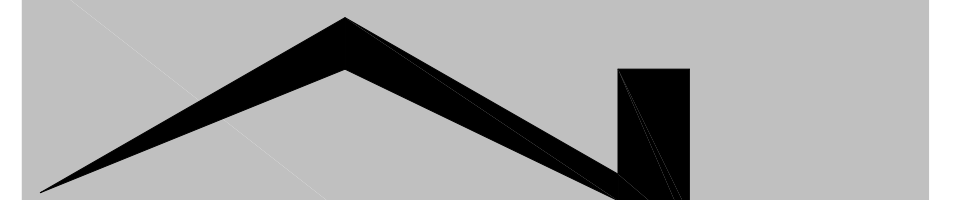


Double glazed sealed unit to be 4/6/4 argon filled units with low E glass
formed with special 5mm slimline perimeter spacers/seals e.g. "Timbalite"
ensuring spacers are not visible on sight lines.
Units to be bedded and pointed with double glazing compound

GENERAL DETAILS OF TRADITIONAL CASEMENT TIMBER WINDOWS


Nigel Forrester MCIOB
Building Design Services

ILETT HOUSE, SMITHY BANK, ALTON, STAFFS, ST10 4AD
TEL 01538 702164
www.nigelforrester.co.uk www.sap-calc.co.uk

CLIENT

Mr A and Mrs M Green

PROJECT

Proposed single storey rear extension
and alterations .
at
No 5 Vicarage Row
Dimble Lane
Alton
ST10 4BL

DRAWING NUMBER 22/649/06/B

Proposed window details

SCALES 1/5 @ A1