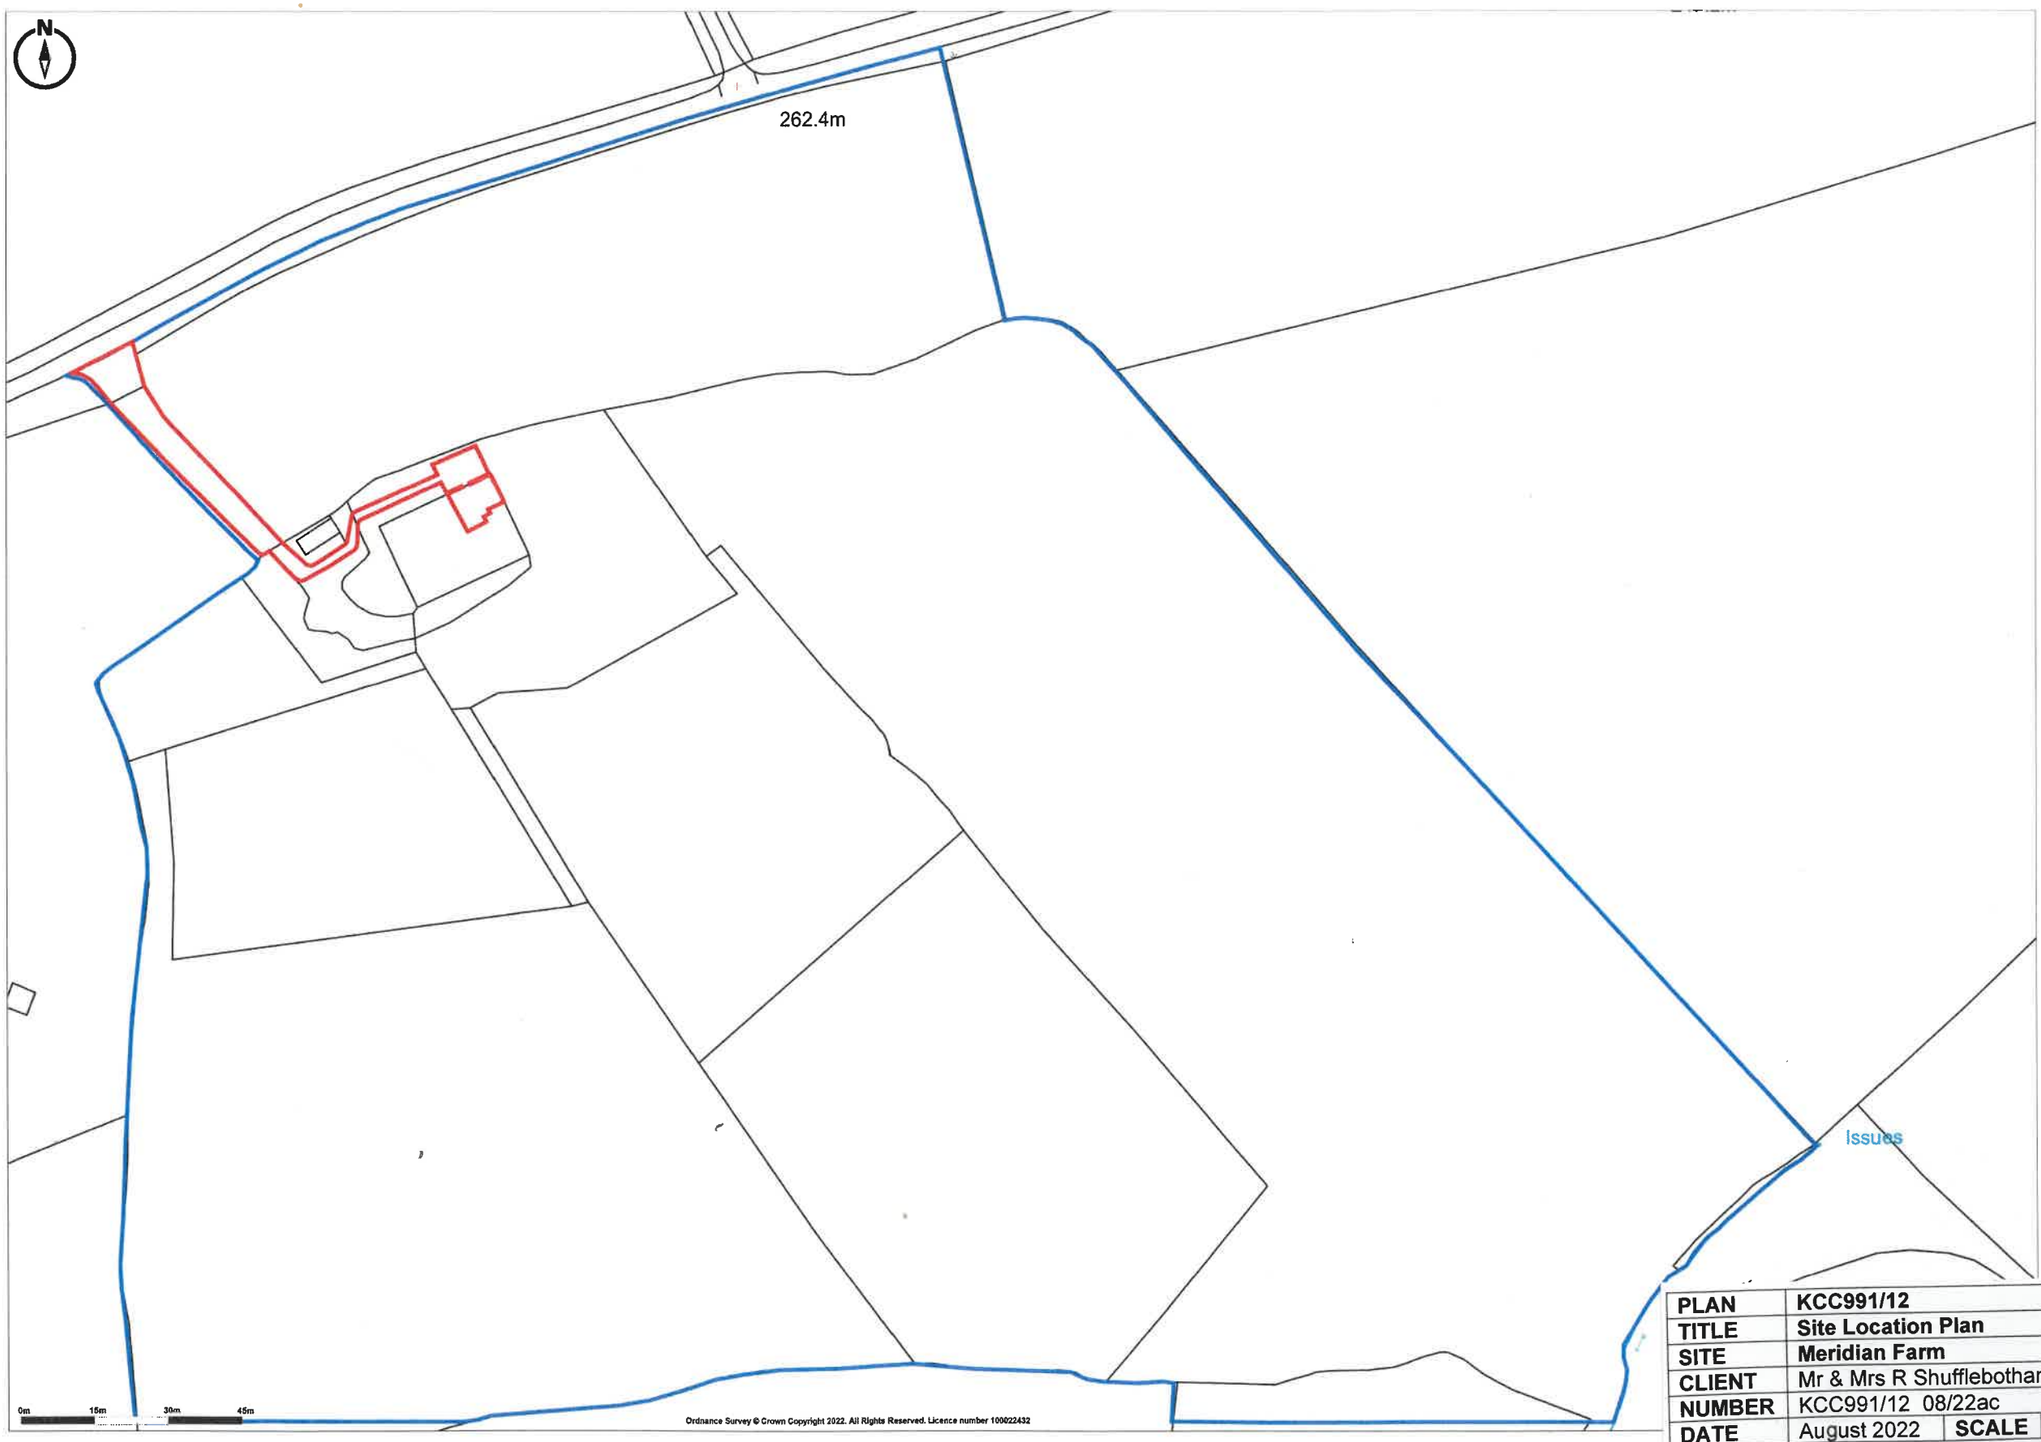

Promap
LANDMARK INFORMATION

Ordnance Survey © Crown Copyright 2022. All Rights Reserved.
Licence number 100022432
Plotted Scale - **1:1250**. Paper Size - **A3**

PLAN	**KCC991/12**		
TITLE	**Site Location Plan**		
SITE	**Meridian Farm**		
CLIENT	Mr & Mrs R Shufflebotham		
NUMBER	KCC991/12 08/22ac		
DATE	August 2022	**SCALE**	1:1250 at A3

KERNON COUNTRYSIDE CONSULTANTS
Brook Cottage, Purton Stoke, Swindon SN5 4JE
Tel 01793 771333 Fax 01793 778384
This plan is reproduced from the Ordnance Survey under copyright licence 100015226.