1:50
1m 0 1m 2m 3m 4m 5m

1:200
4m 0 4m 8m 12m 16m 20m


1:1250
25m 0 25m 50m 75m 100m 125m

Copyright of this drawing is vested in the Architect and it must not be copied or reproduced without consent. Figured dimensions only are to be taken from this drawing. All contractors must visit the site and be responsible for taking and checking all dimensions relative to their work. Hewitt&Carr Architects Ltd are to be advised of any variation between drawings and site conditions.
CLIENTS ARE ADVISED TO CLARIFY DIMENSIONS WITH THE ARCHITECT PRIOR TO SETTING OUT AND NOT TO SCALE FROM THE DRAWING

Rev.	Drawn	Comments	Date




FRONT ELEVATION 1:50

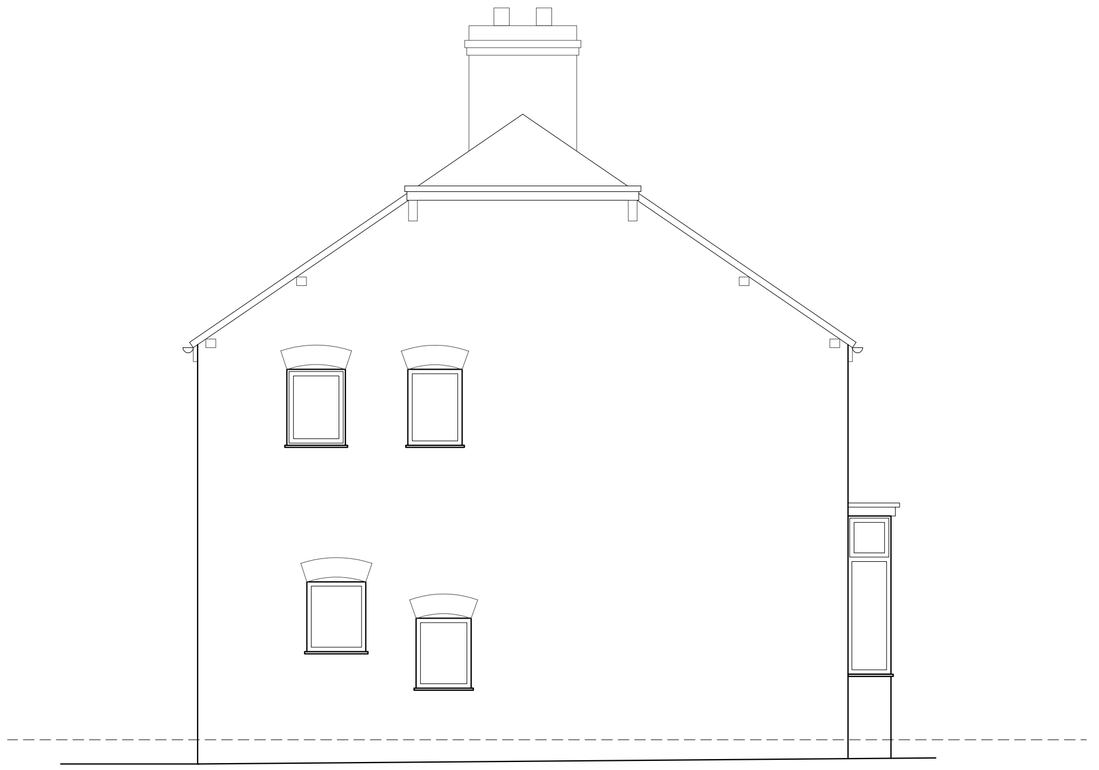


SIDE ELEVATION 1:50




REAR ELEVATION 1:50

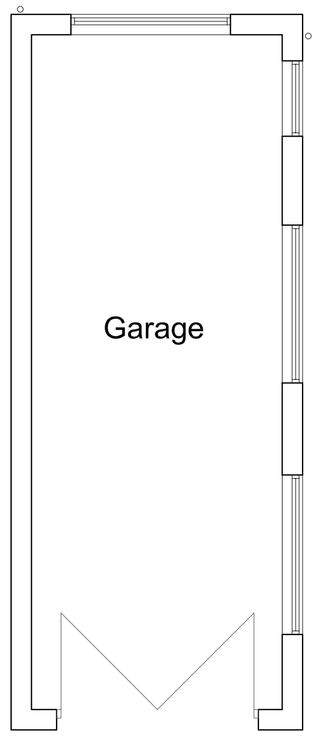


GARAGE FLOOR PLAN 1:50

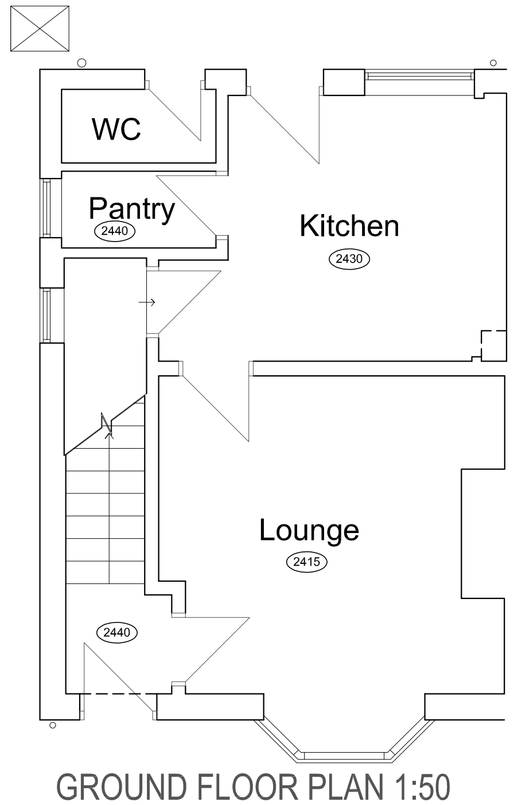


GROUND FLOOR PLAN 1:50

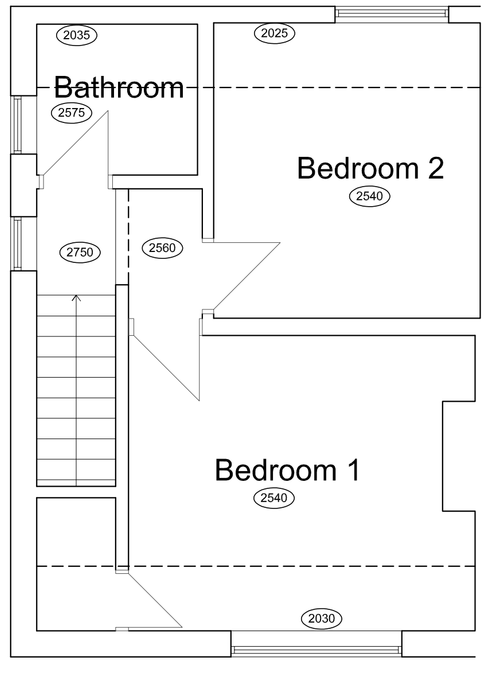

FIRST FLOOR PLAN 1:50

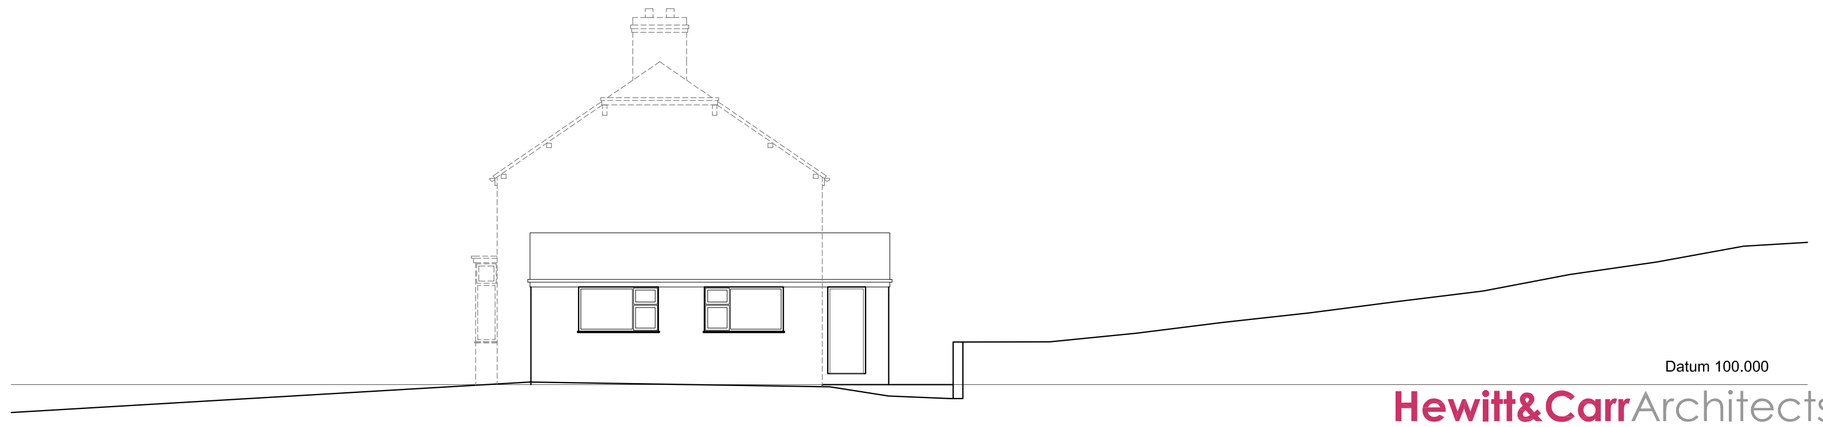

EXISTING SITE SECTION 1:100

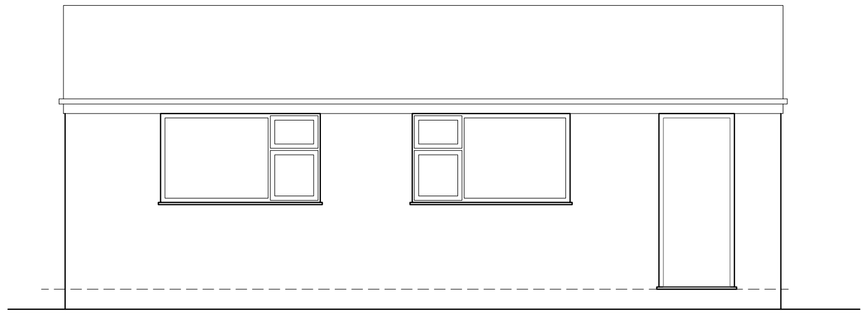

GARAGE SIDE ELEVATION 1:50

Hewitt&Carr Architects
A: DaisyBank House | 17-19 Leek Road | Cheadle | ST10 1JE
T: 01538 756888
E: enquiries@hcarchitects.co.uk
W: www.hcarchitects.co.uk

Client
MR SUTTON

Project
PROPOSED REAR AND SIDE EXTENSION AT 81 BASFORD BRIDGE LANE CHEDDLETON, ST13 7EQ

Title
PLANS AND ELEVATIONS AS EXISTING

SURVEY

Status
SURVEY

Date JUNE 2022 Drawn HMM

Scale @A1 AS NOTED Checked

Project No 01209 Drawing No. AL(0)01 Rev