



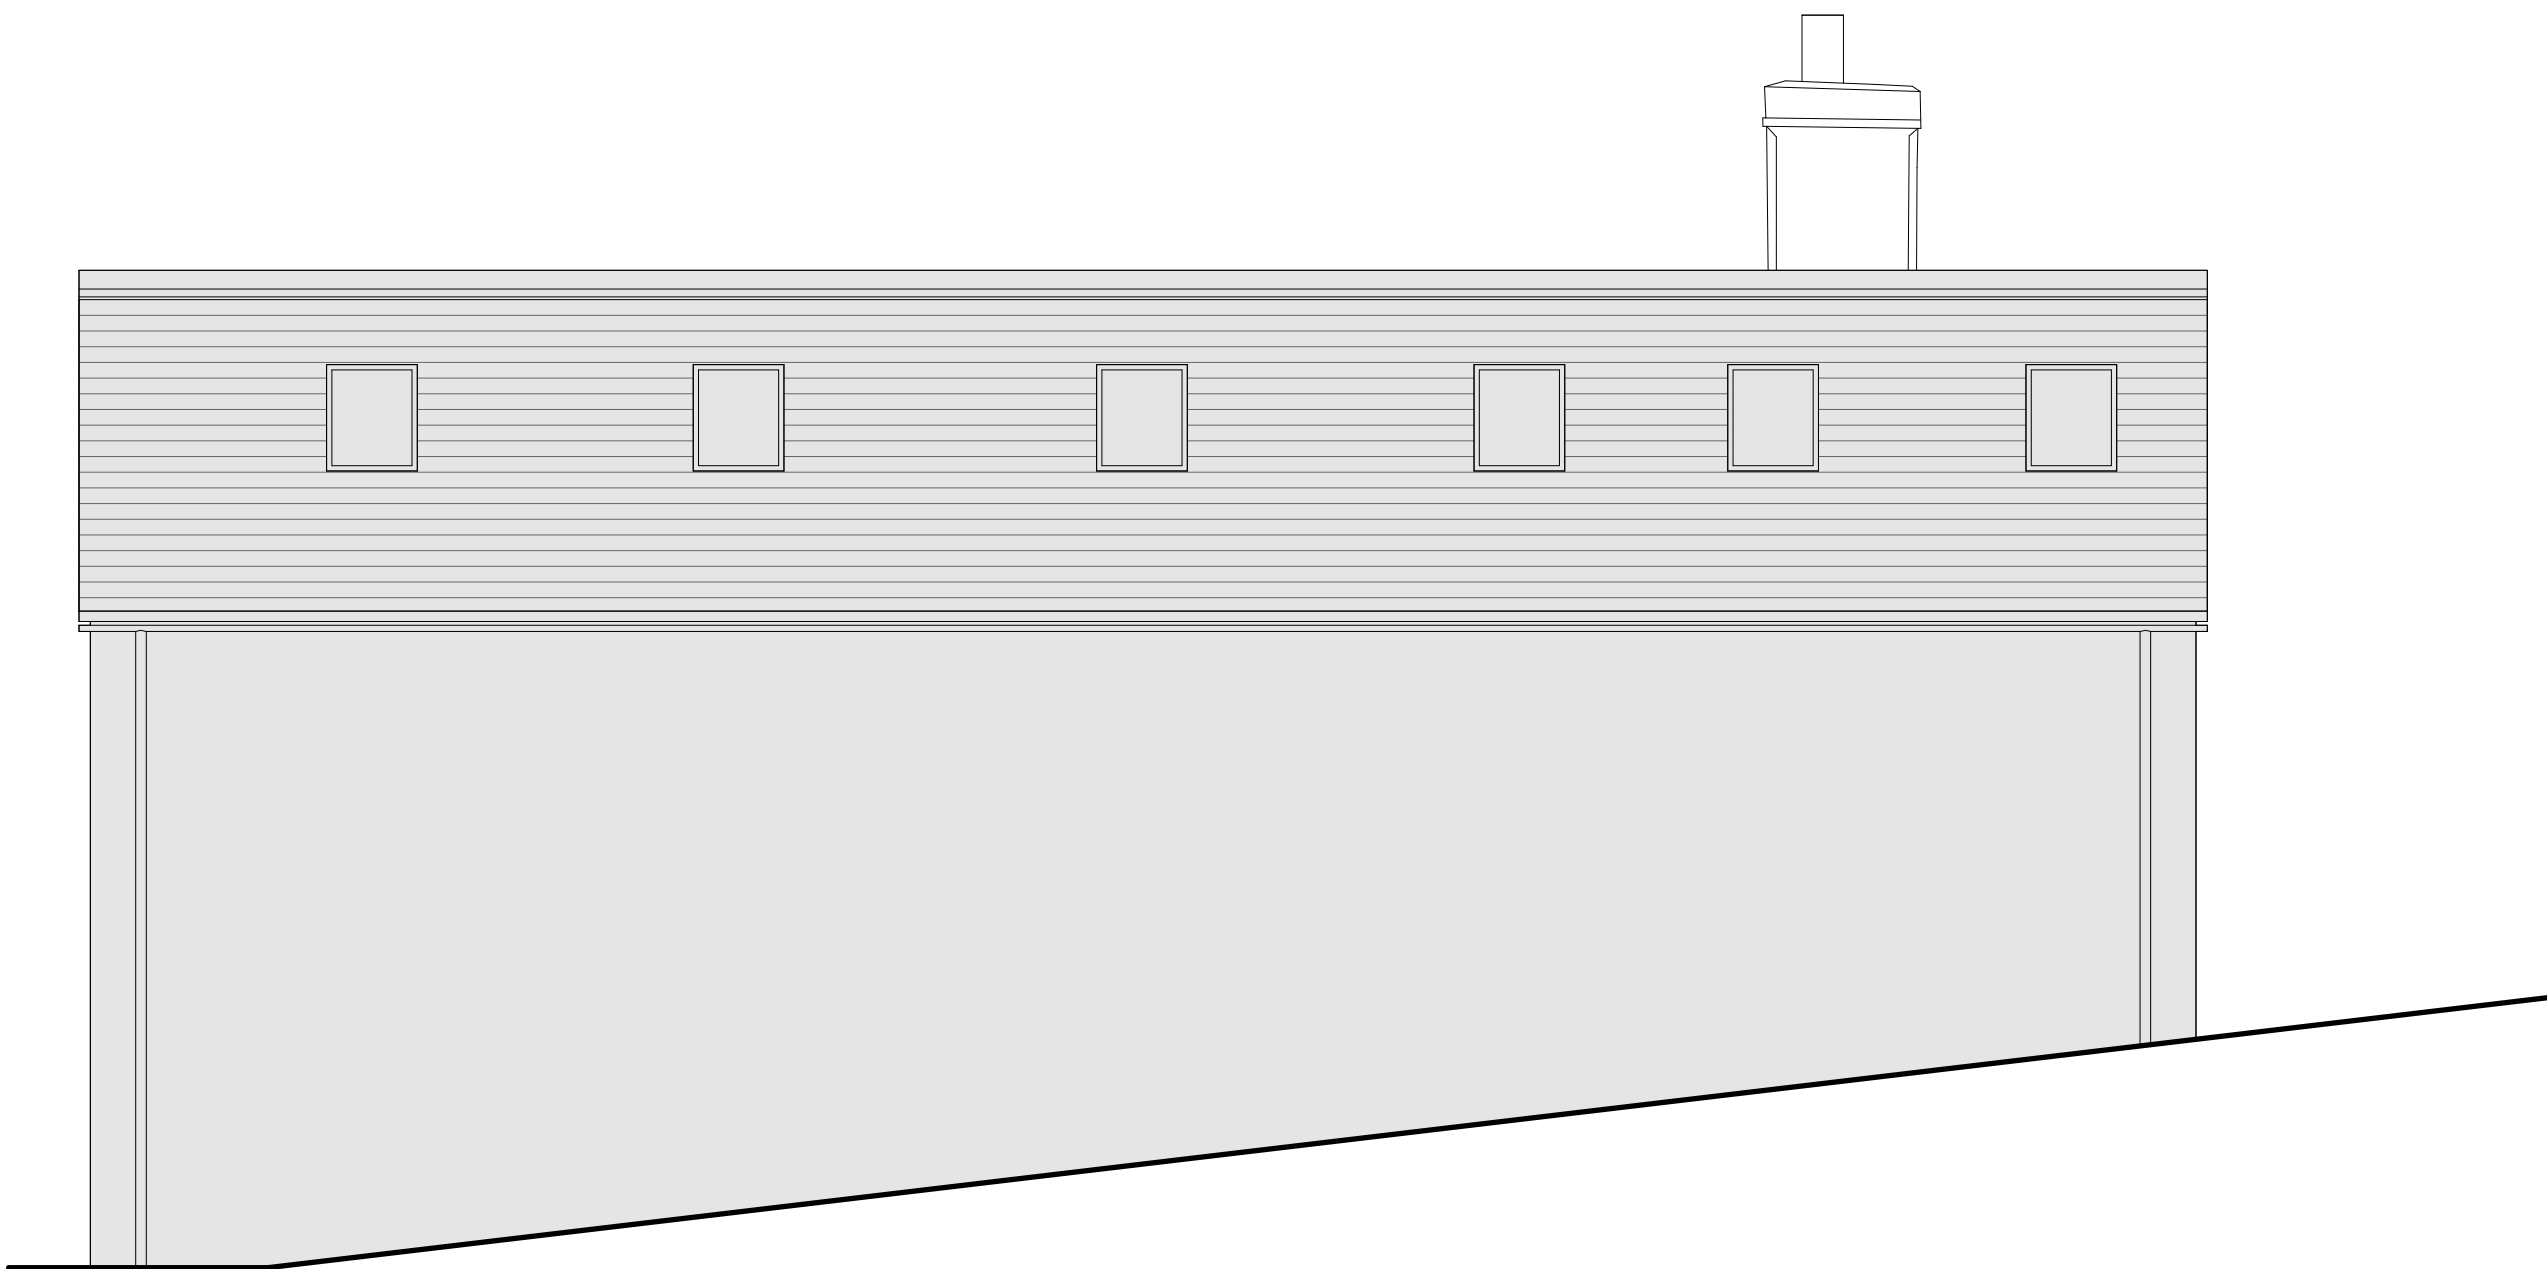

Elevation 1 - Front (South West) Elevation as proposed
1 : 50




Elevation 2 - Side (South East) Elevation as proposed
1 : 50

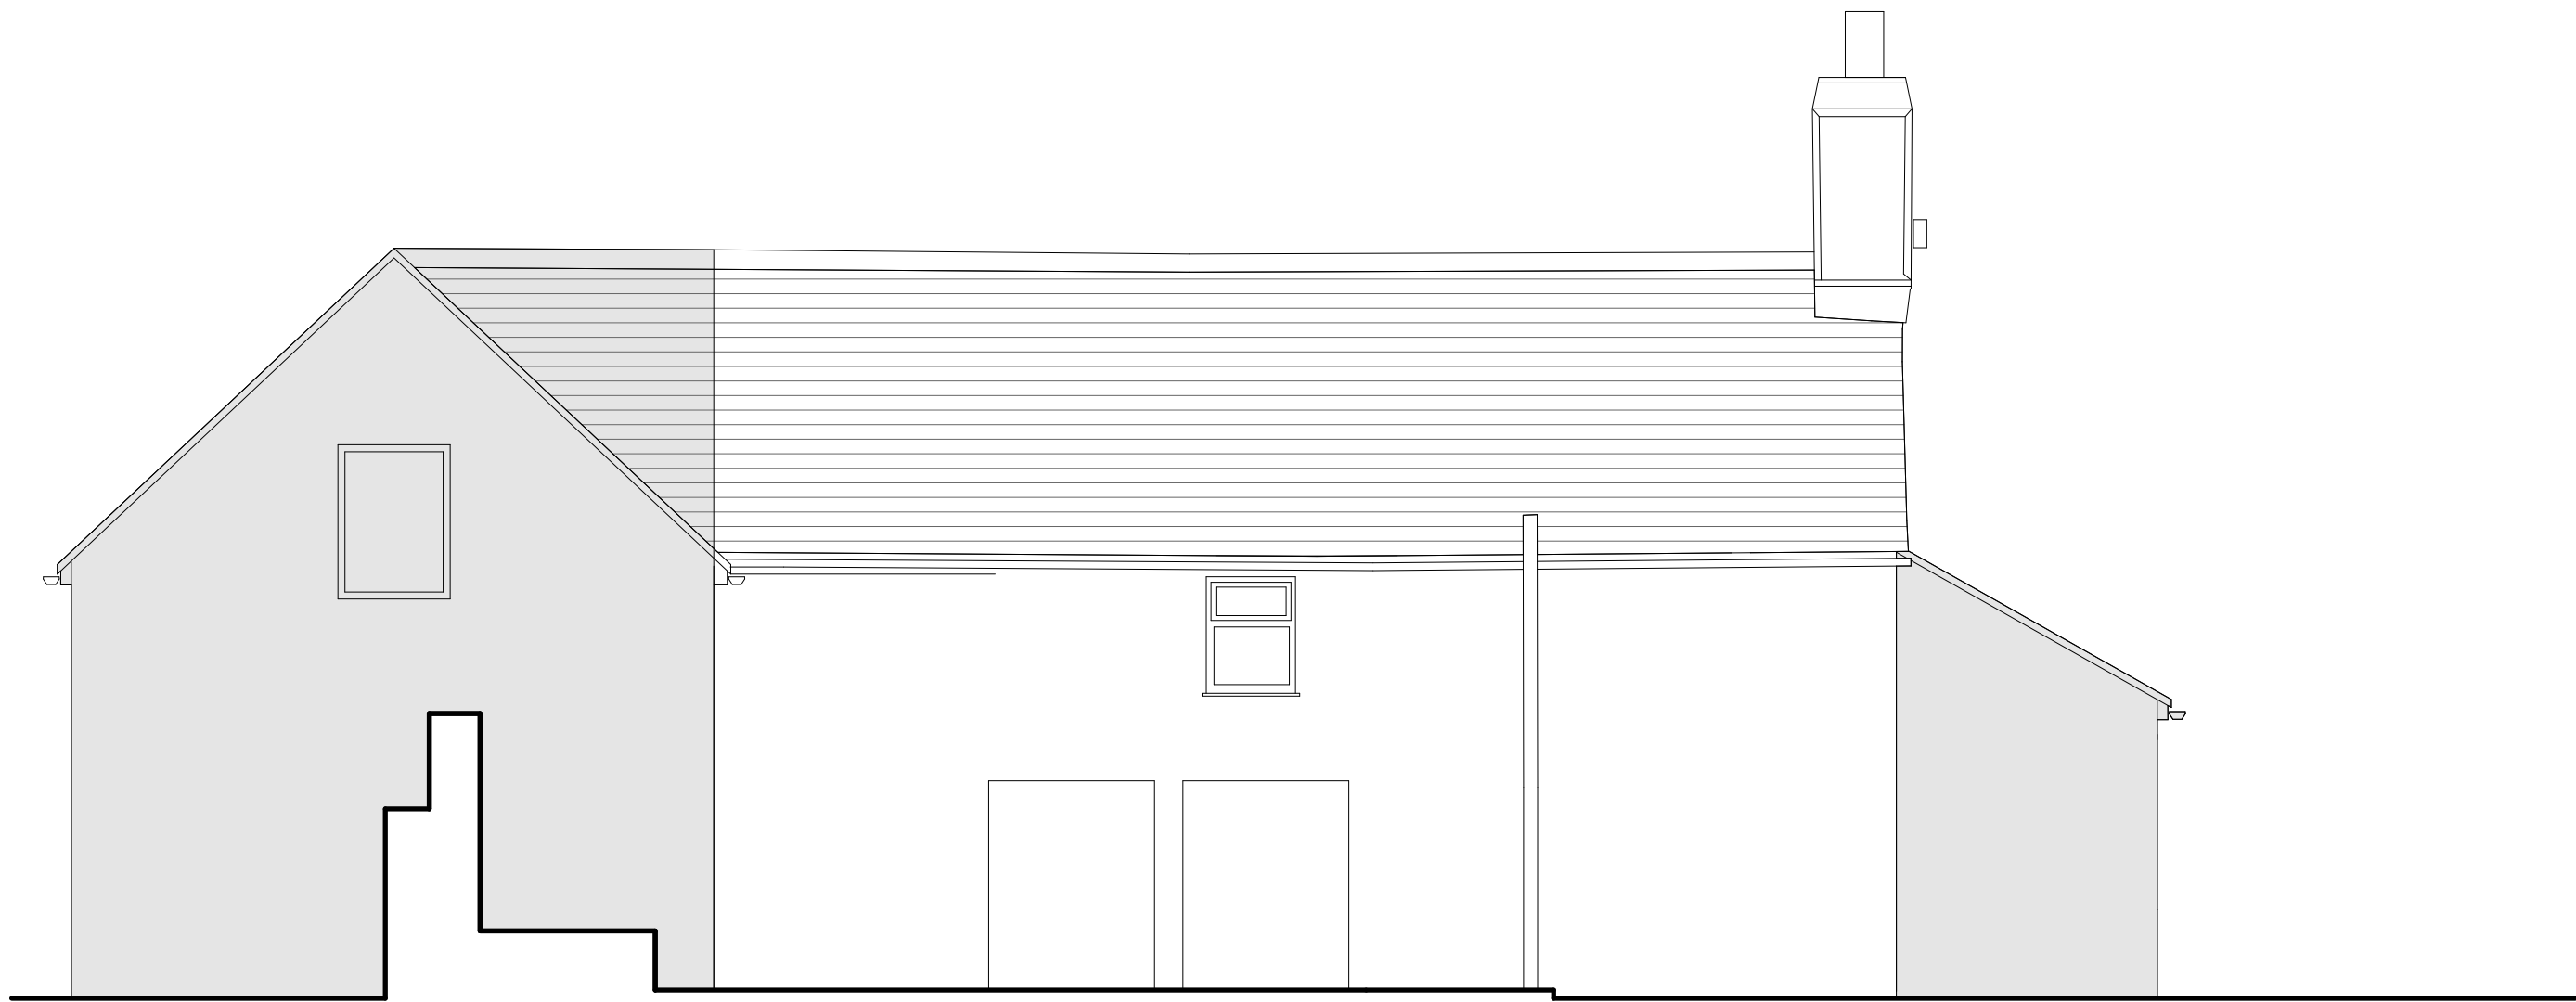

Elevation 3 - Rear (North East) Elevation as proposed
1 : 50



Elevation 4 - Side (North West) Elevation as proposed
1 : 50

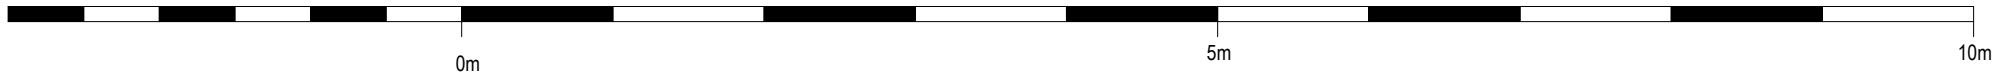

A	05/07/2022	AM	Addition of gable end window to kitchen area		
B	14/03/2022	AM	Amends following client meeting		
Rev	Date	Drawn	Description		
			Clerk Bank House Clerk Bank LEEK Staffordshire ST13 5HE		ctd architects © 2021 • This drawing is copyright. • All dimensions to be checked on site before proceeding. • Contractor must notify the architect of any discrepancies before proceeding. • Contractor to check/adjust dimensions of new work to suit existing conditions. Do not assume existing structure or details are plumb, square or level. • All drawings to be read in conjunction with all other consultants drawings and specs.
t: 01538 373477 e: info@ctdarchitects.co.uk			w: www.ctdarchitects.co.uk		
Client	Project		Morridge Side House Cook's Lane, Bradnop, ST13 7HA		
Mr & Mrs P Cooper			Status PLANNING		
Title			Job No.	Drawing No.	Rev.
Elevations as proposed			2205	AL08	B
architects historic building advisors project managers landscape & urban designers					