scale 1:50 @ A3

0 0.5 1 2 3 m

MATERIALS to proposed extension

Roof - plain clay tiles to match existing, with black half round rainwater guttering and downpipes.

Walls - to main extension, facing brickwork plinth (450mm height) utilising reclaimed bricks from demolished outbuilding with horizontal cladding comprising cedar shiplap boarding.

to rear (east elevation) extension, one coat through colour white render.

Doors + Windows - upvc fittings to match existing profiles, finish and colour.

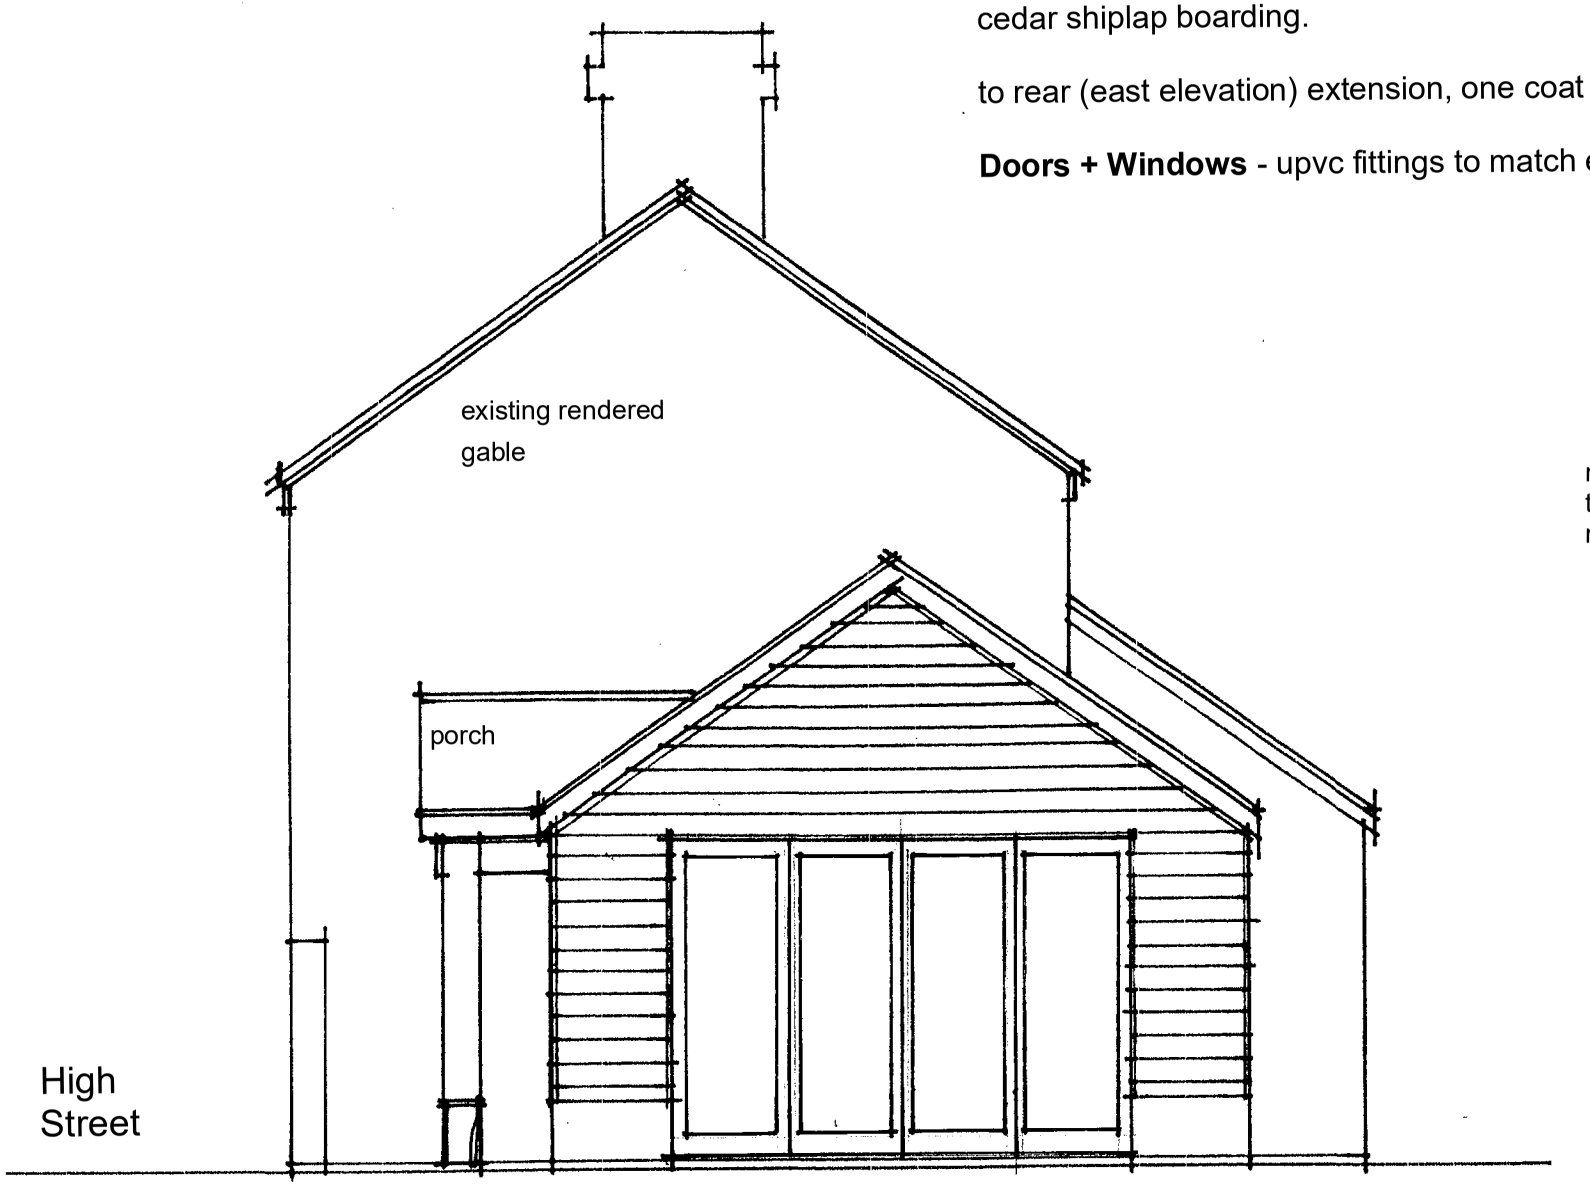

South elevation facing Roseville

roof pitches to proposed extensions to match slope of existing property roof- approximately 35 degrees.

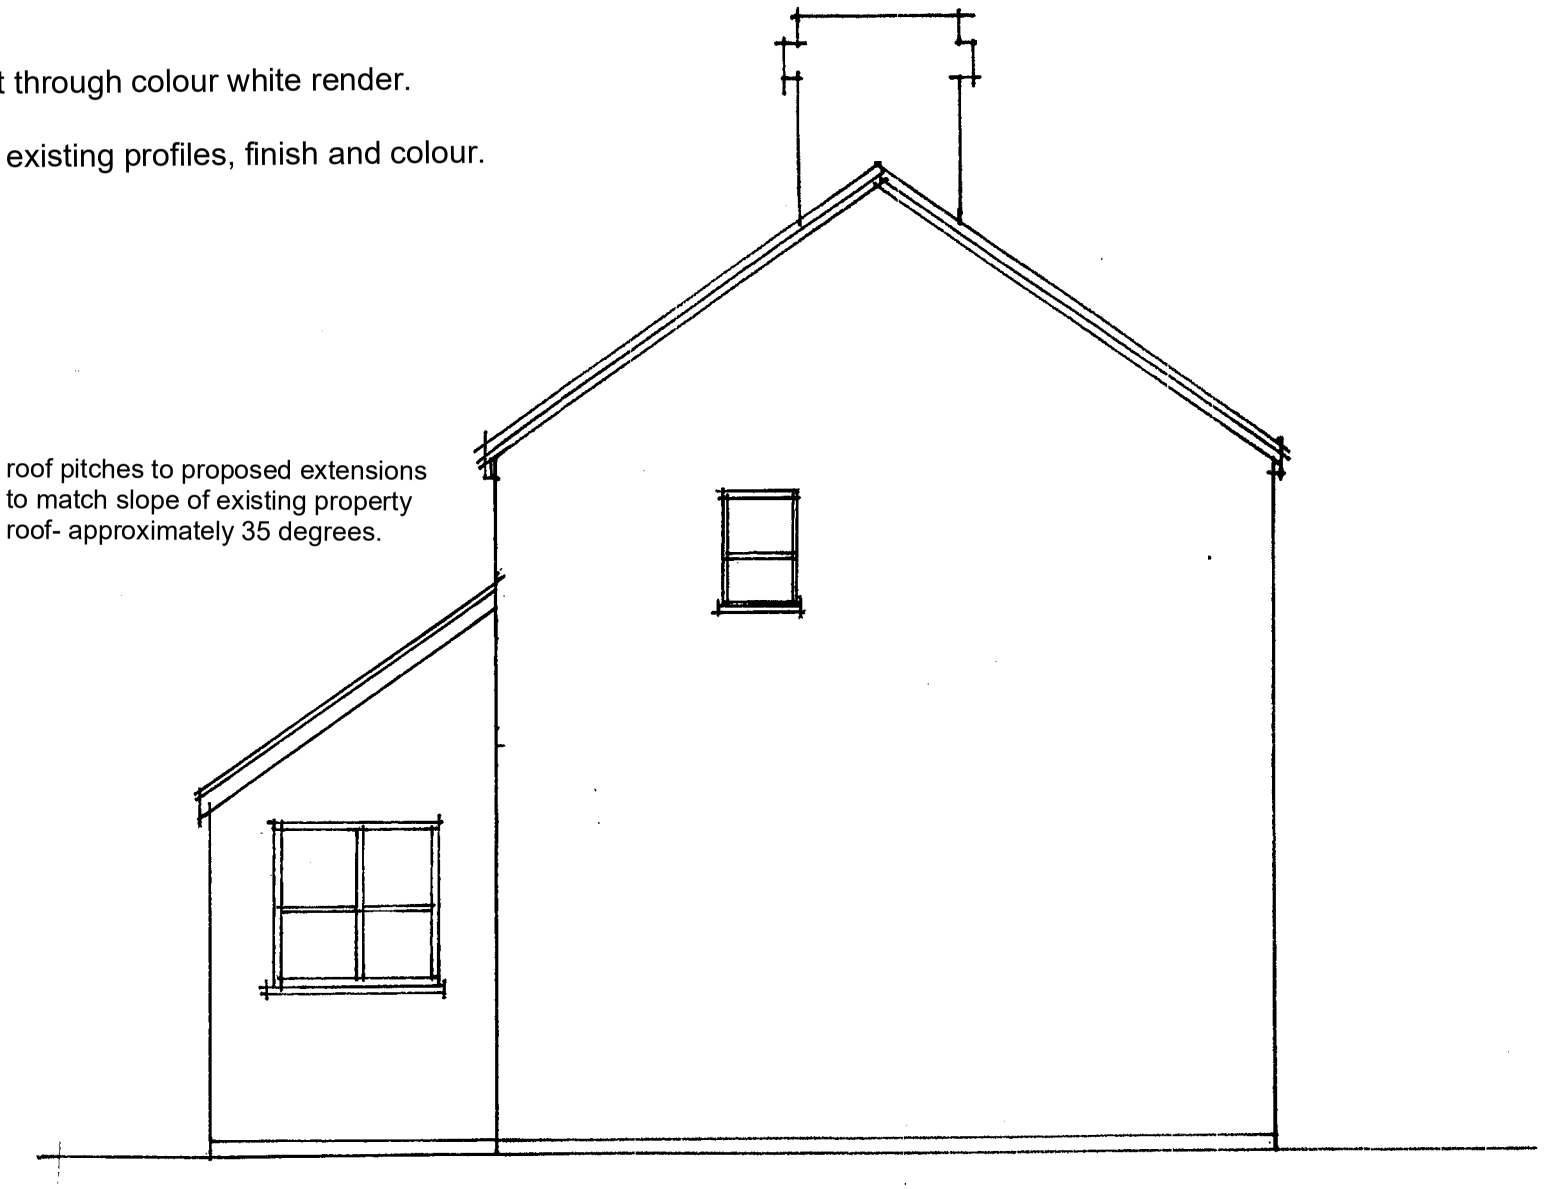

North elevation facing 11 High Street

Proposed Extension

9 High Street, Caverswall, ST11 9EF

Proposed North + South Elevations

Dwg. No. HS.07 Scale 1:50 @ A3

DAWES
ASSOCIATES