


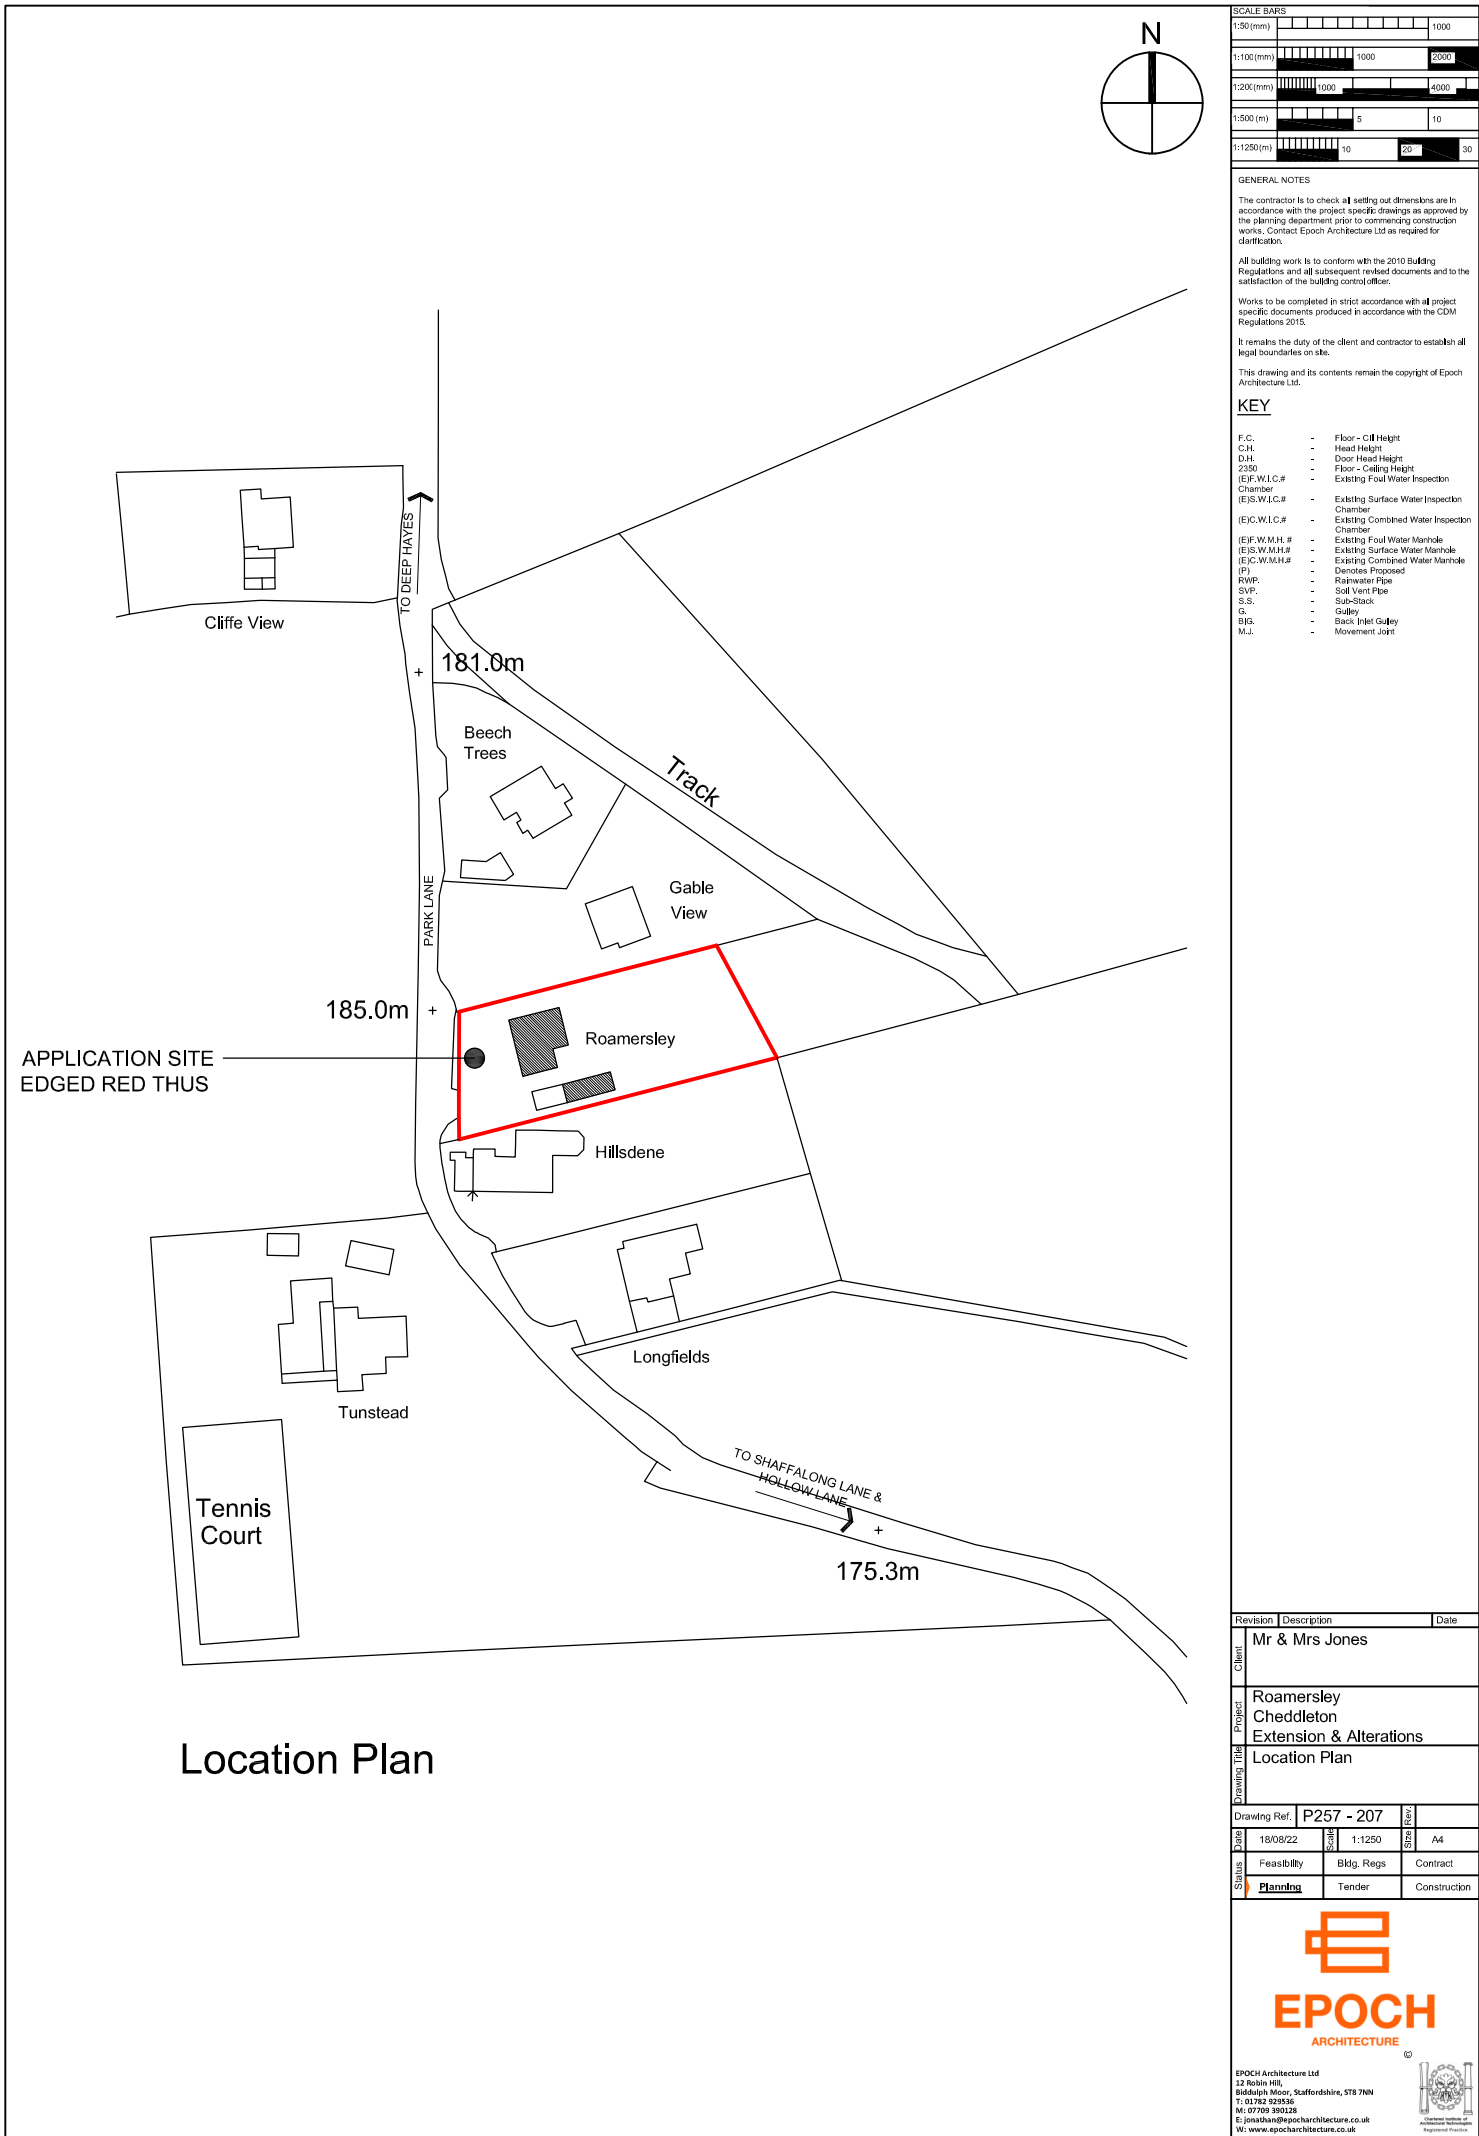

Location Plan

SCALE BARS

1:50 (mm) 1000

1:100 (mm) 1000 2000

1:200 (mm) 1000 4000

1:500 (m) 5 10

1:1250 (m) 10 20 30

GENERAL NOTES

The contractor is to check all setting out dimensions are in accordance with the project specific drawings as approved by the planning department prior to commencing construction works. Contact Epoch Architecture Ltd as required for clarification.

All building work is to conform with the 2010 Building Regulations and all subsequent revised documents and to the satisfaction of the building control officer.

Works to be completed in strict accordance with all project specific documents produced in accordance with the CDM Regulations 2015.

It remains the duty of the client and contractor to establish all legal boundaries on site.

This drawing and its contents remain the copyright of Epoch Architecture Ltd.

KEY

F.C. - Floor - Cill Height

C.H. - Head Height

D.H. - Door Head Height

2350 - Floor - Ceiling Height

(E)F.W.I.C.# - Existing Foul Water Inspection Chamber

(E)S.W.I.C.# - Existing Surface Water Inspection Chamber

(E)C.W.I.C.# - Existing Combined Water Inspection Chamber

(E)F.W.M.H.# - Existing Foul Water Manhole

(E)S.W.M.H.# - Existing Surface Water Manhole

(E)C.W.M.H.# - Existing Combined Water Manhole

(P) - Denotes Proposed

RWP - Rainwater Pipe

SVP - Soil Vent Pipe

S.S. - Sub-Stack

G. - Gully

B.G. - Back Inlet Gully

M.J. - Movement Joint

Revision	Description	Date
1	Mr & Mrs Jones	

Client

Mr & Mrs Jones

Project

Roamersley
Cheddleton
Extension & Alterations

Drawing Title

Location Plan

Drawing Ref.	P257 - 207
Date	18/08/22
Scale	1:1250
Size	A4
Status	Feasibility
Status	Bldg. Regs
Status	Contract
Status	Planning
Status	Tender
Status	Construction

EPOCH ARCHITECTURE

Epoch Architecture Ltd
12 Nelson Hill,
Biddulph Moor, Staffordshire, ST8 7NN
T: 01782 929336
M: 07703 350128
E: jonathan@epocharchitecture.co.uk
W: www.epocharchitecture.co.uk

ARCHITECTURE

10

10