



NORTH ELEVATION

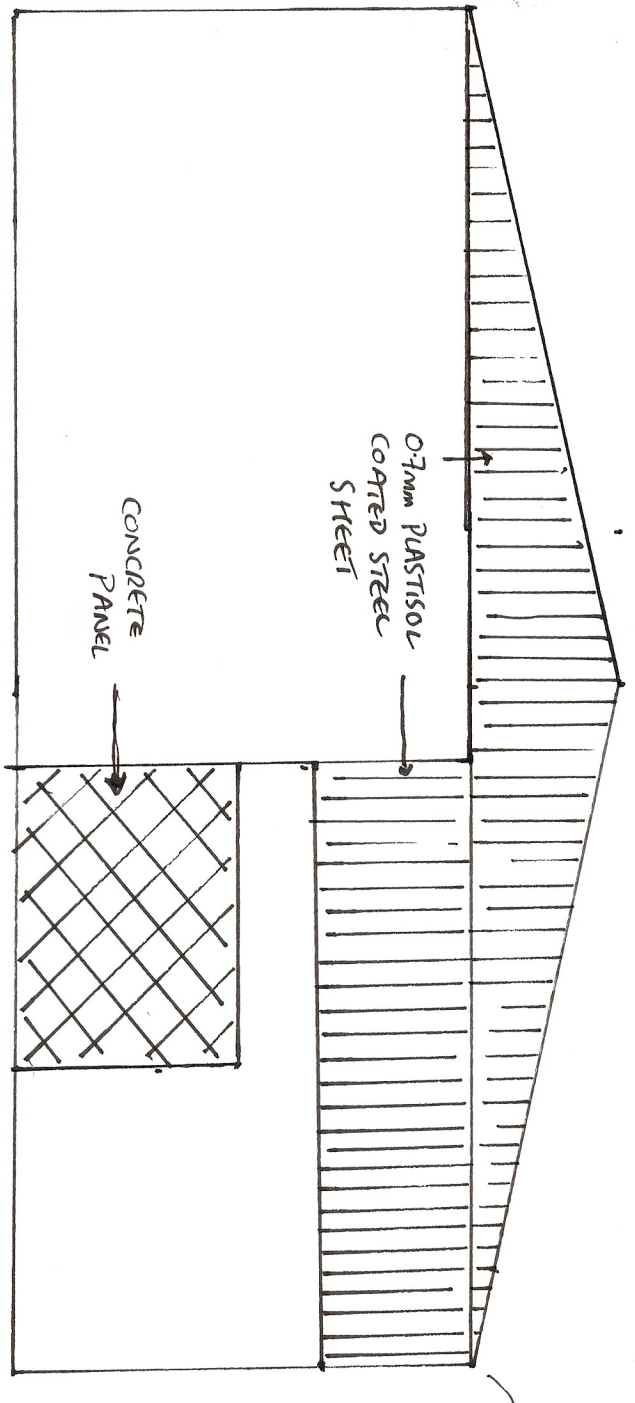

HEIGHT TO EAVES 3m

TOTAL HEIGHT 4m

SOUTH ELEVATION

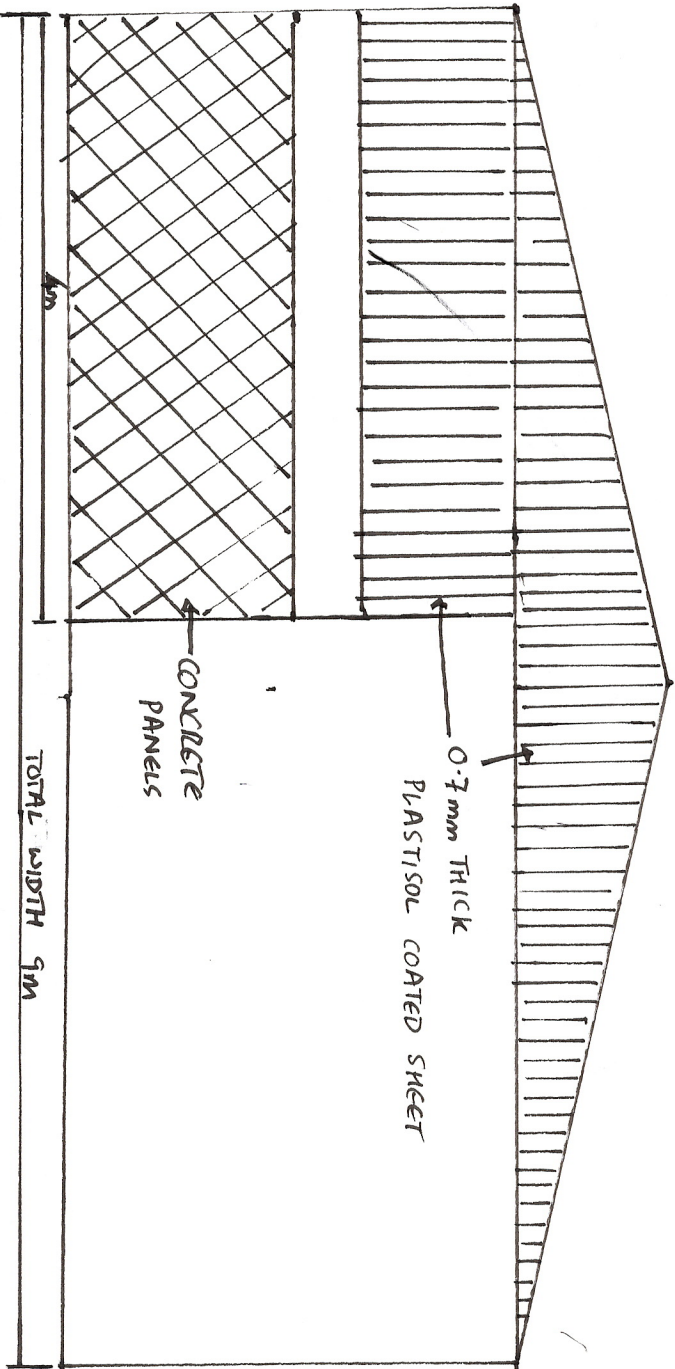

HEIGHT TO EAVES 3m

TOTAL HEIGHT 4m