



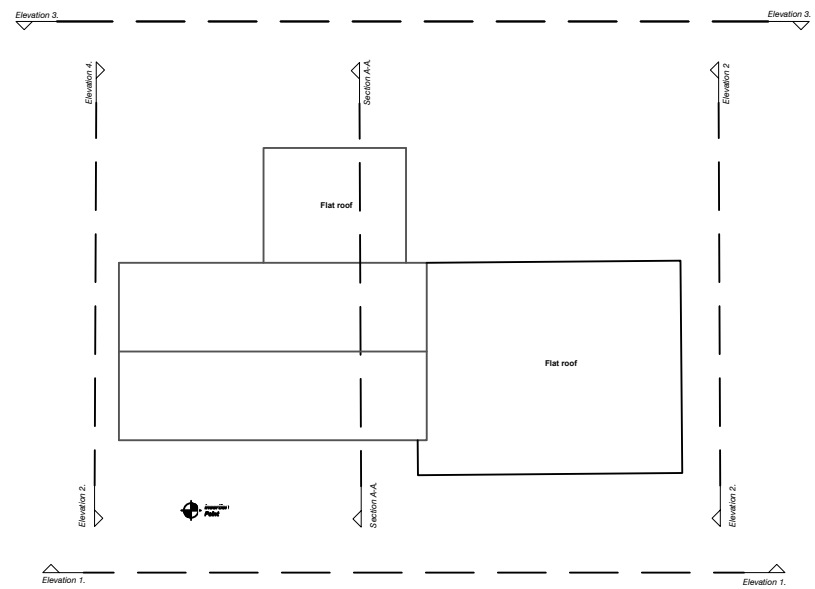


- NOTES
- 01 Existing wall to be demolished
 - 02 Existing kitchen and bathroom to be removed
 - External works
 - 03 Large flat roof to be removed
 - 04 Window shutters to be removed
 - 05 New opening through existing wall with lintol over
 - 06 Plastic gutters to be replaced with aluminium gutters
 - 07 Plastic down pipes and svps to be removed
 - Proposed demolition works

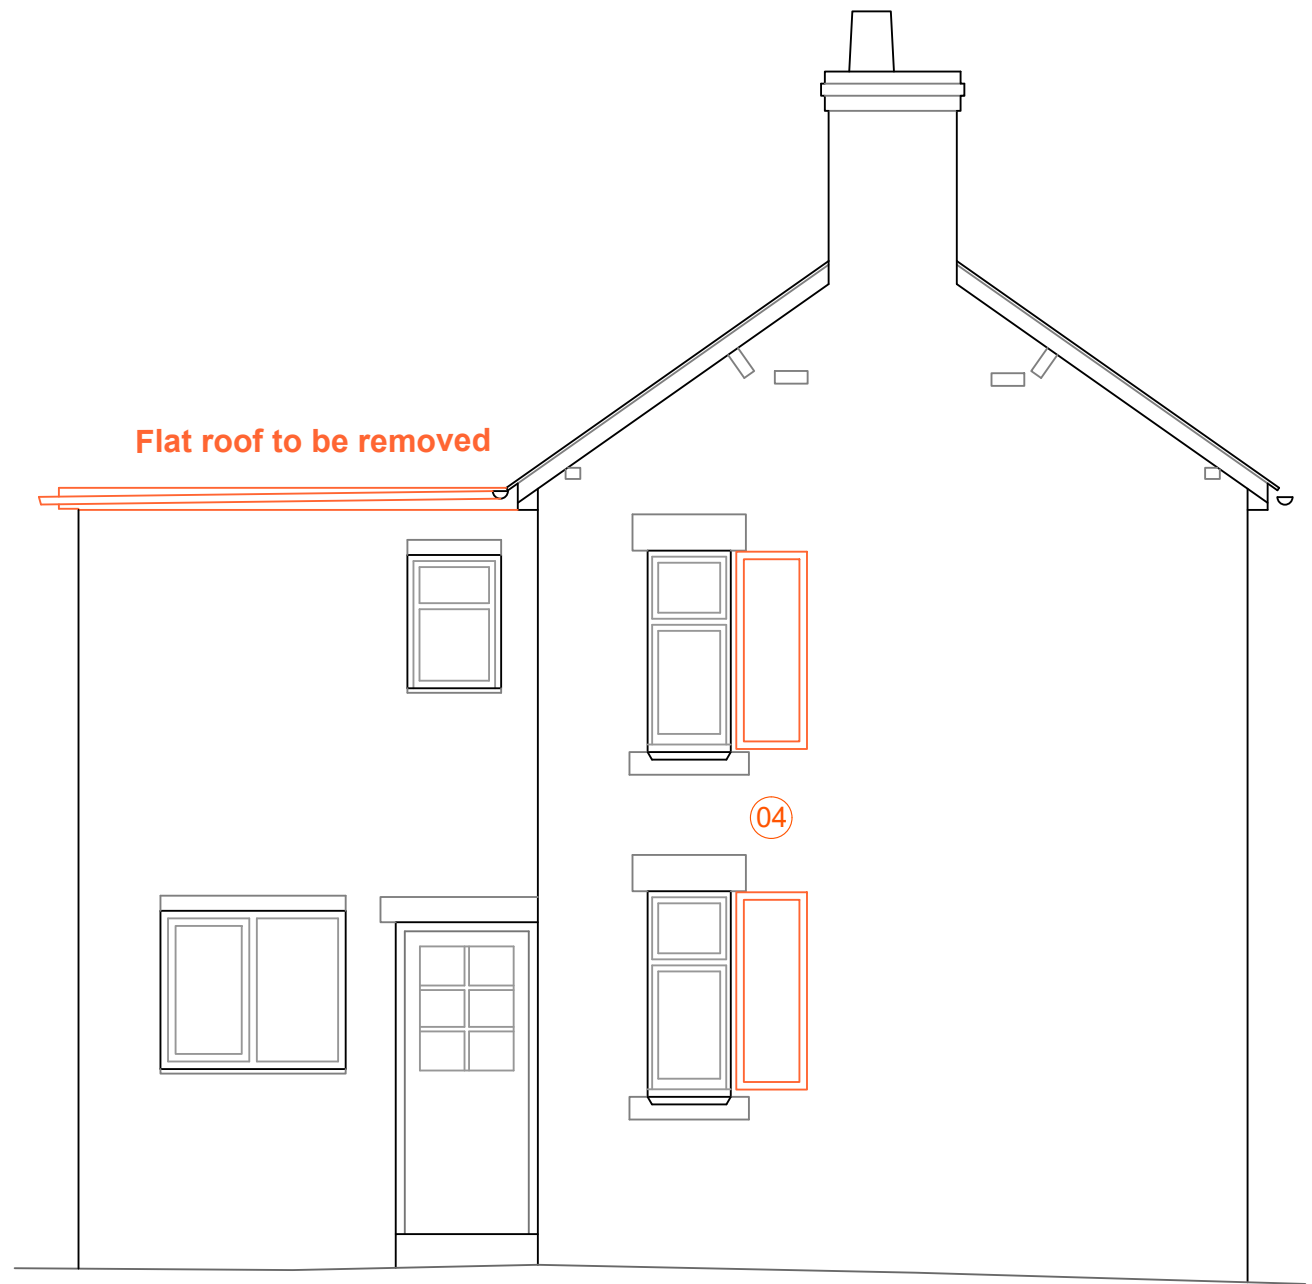

Datum: 185.00m.

Elevation 3.

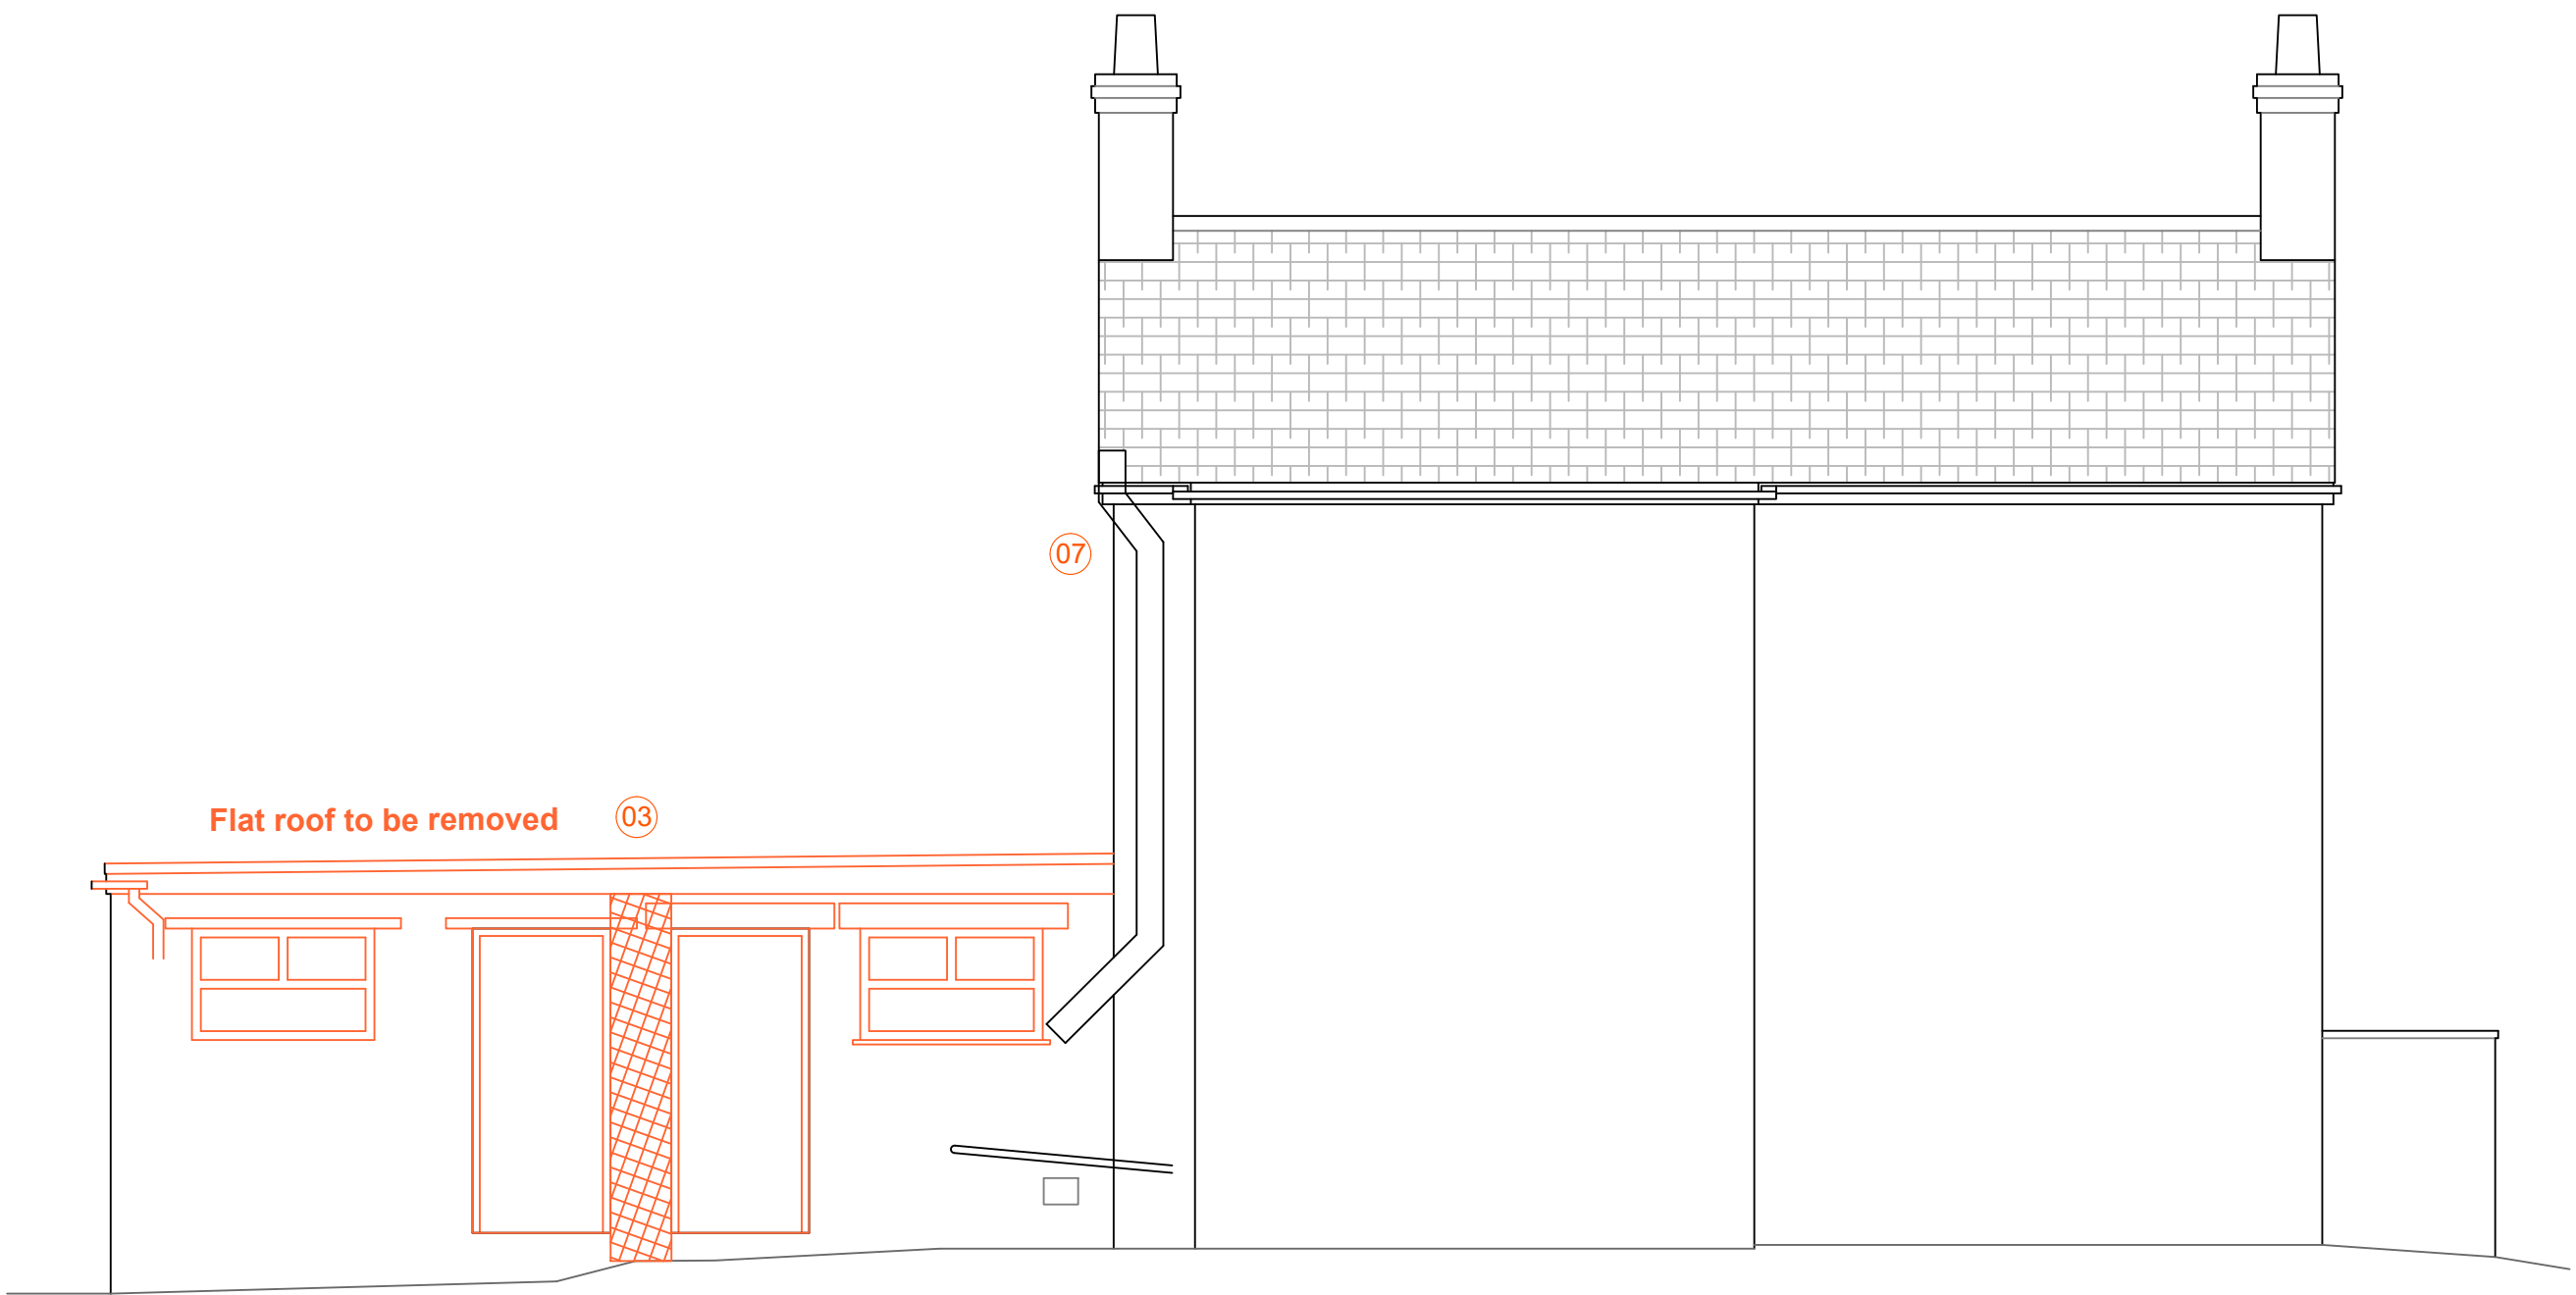

Datum: 185.00m.

Elevation 4.

02
Existing Elevations 3&4 1:50