

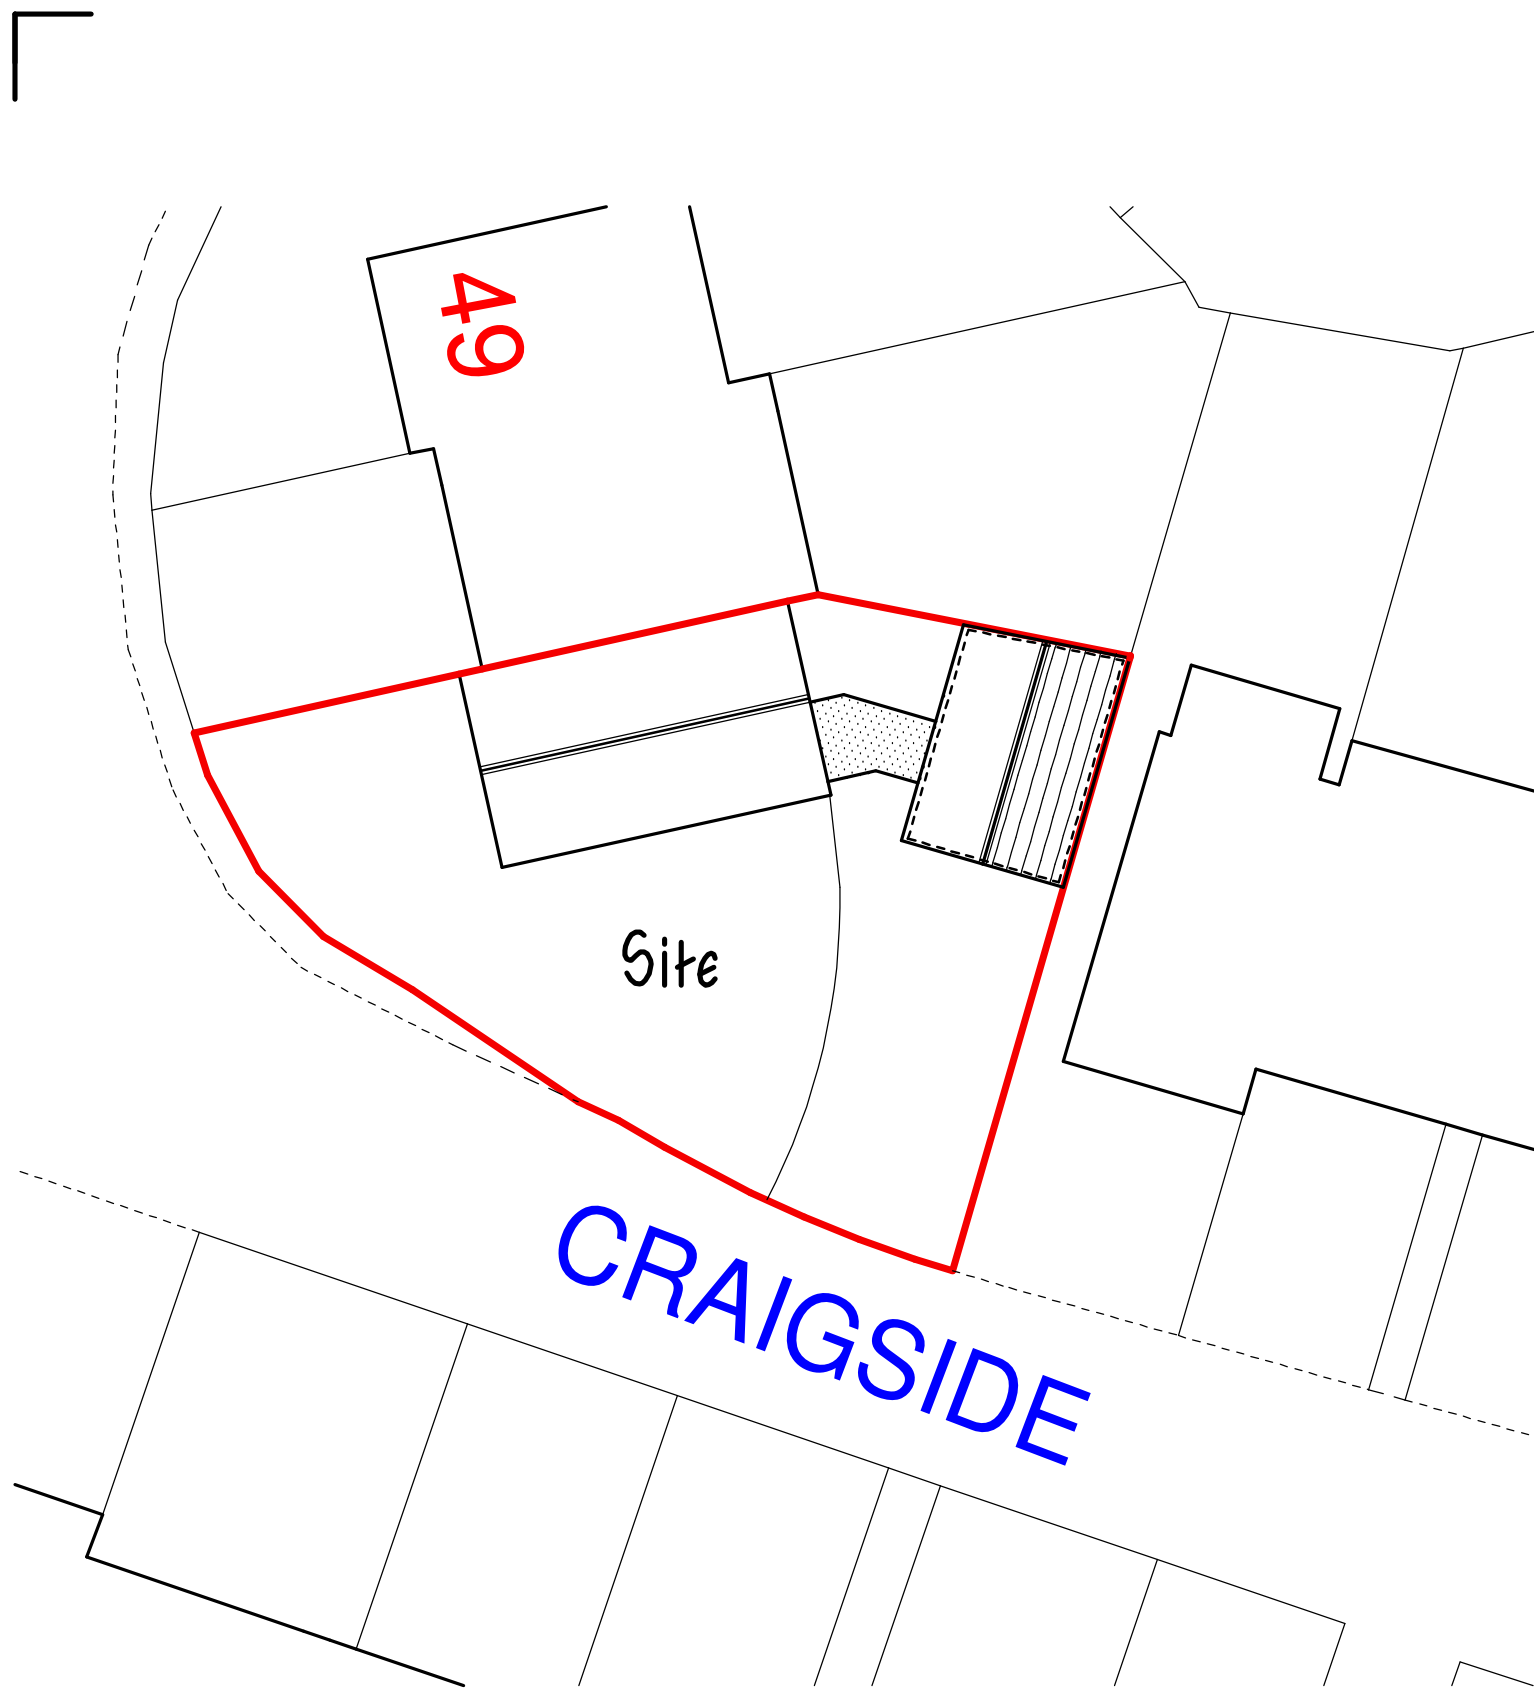


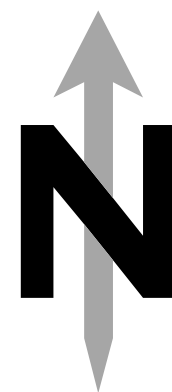


BLOCK PLAN 1:200

Ordnance Survey (c) Crown Copyright 2022. All rights reserved. Licence number 100022432

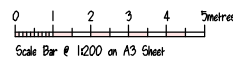

LOCATION PLAN

1:1250

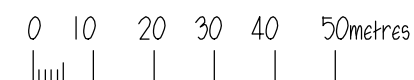

Scale Bar 1:1250 on A3 Sheet



RICS

The mark of
property professionalism worldwide

RLM ASSOCIATES

JOB 53, CRAIGSIDE, BIDDULPH.		
CLIENT Mr. M. WALKER.		
DRAWING BLOCK AND LOCATION PLANS -		
AMENDED.		
DATE July 2022.	SCALE 1:200, 1:1250	
DRWG No. RLM1011/2.	REVISION A.	