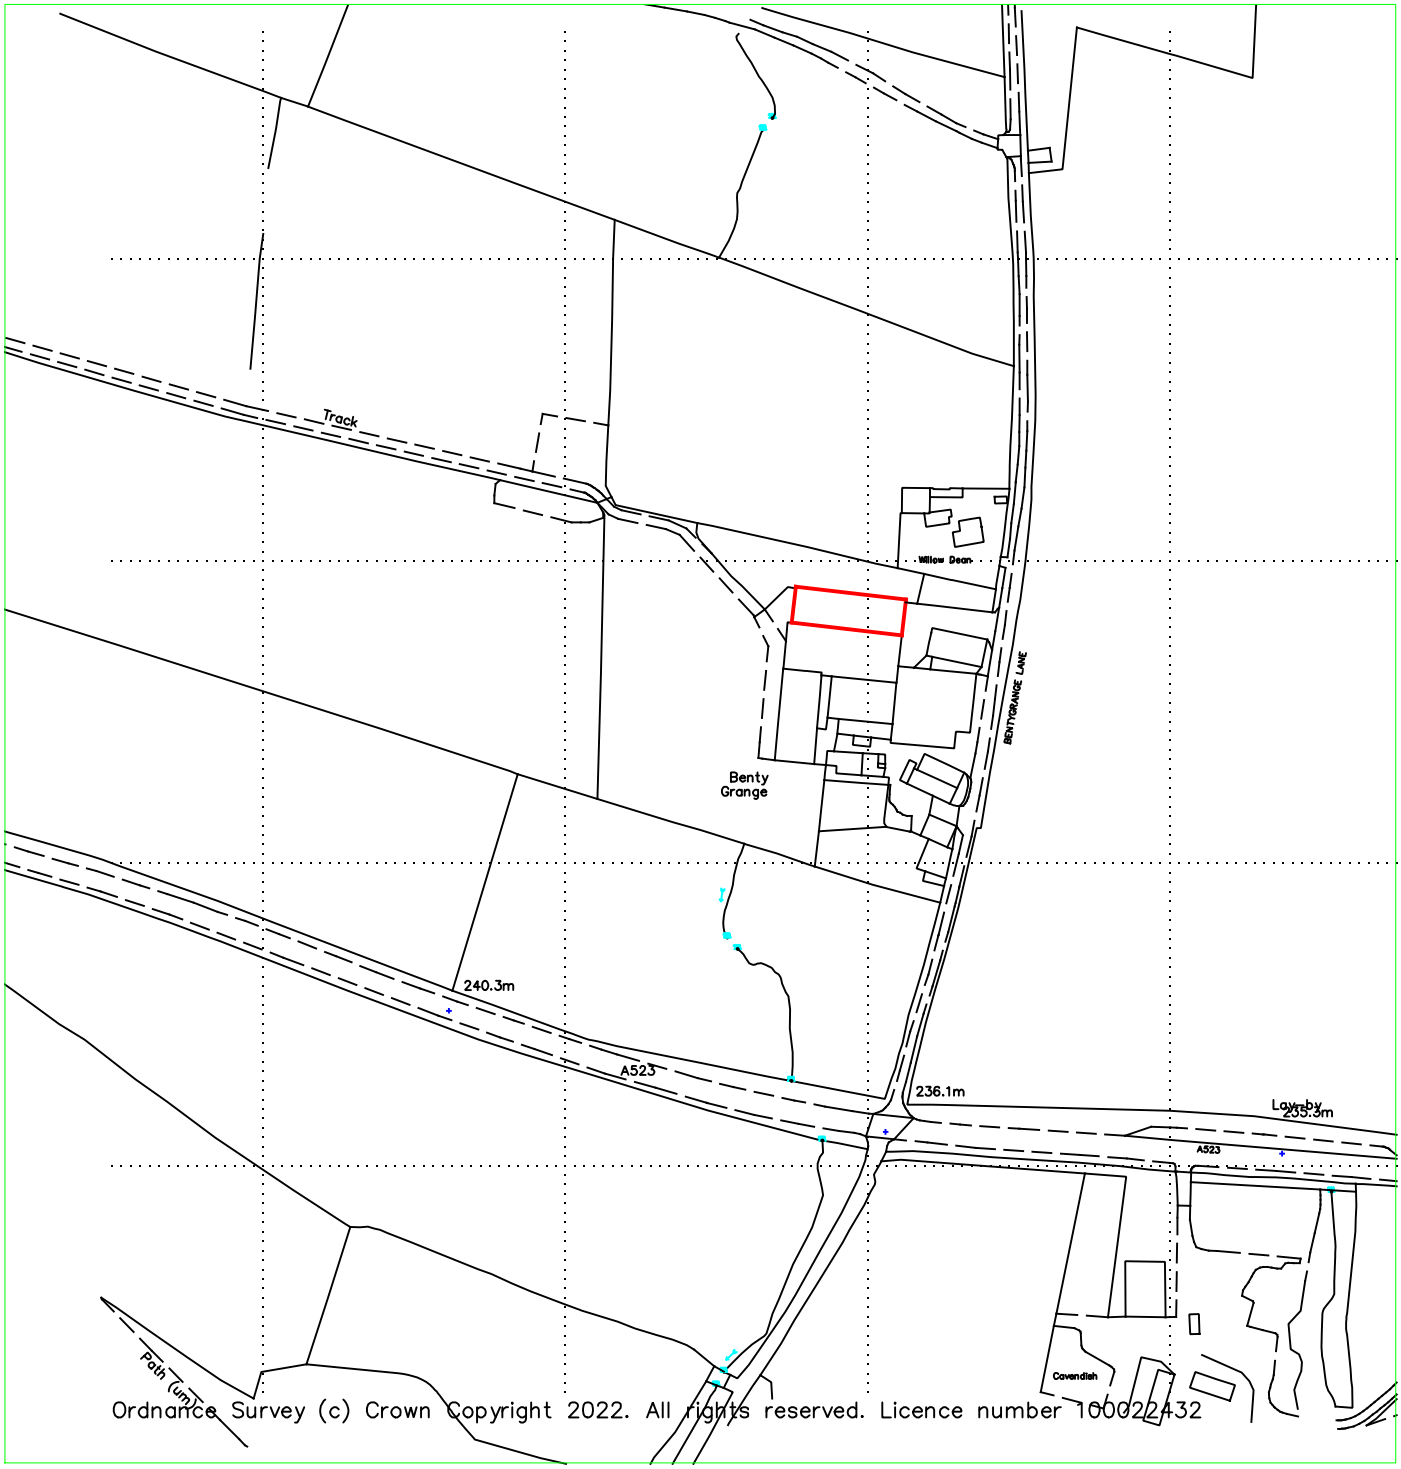



Reproduced from Ordnance Survey digital map data, 1:2500 scale, by permission of Ordnance Survey on behalf of The Controller of Her Majesty's Stationery Office.
© Crown copyright. All rights reserved. Licence Number: 100005813

Applicant:	GM, ME & RH Phillips Benty Grange Farm, Winkhill, Nr Leek, ST13 7PU		
Proposal:	Proposed Agricultural Building		
Scales:	1:2500 @ A4	Detail:	Location plan
Date:	14th Sept 2022	Drawing No.	BG-001