V 1.8

SITE LOCATION



Reproduced by permission of Ordnance Survey on behalf of the Controller of Her Majesty's Stationery Office
All rights reserved. © Crown Copyright licence no. 100062043

SITE AREA PLAN

0 1:50,000 1km 2



SITE PHOTOGRAPH

N

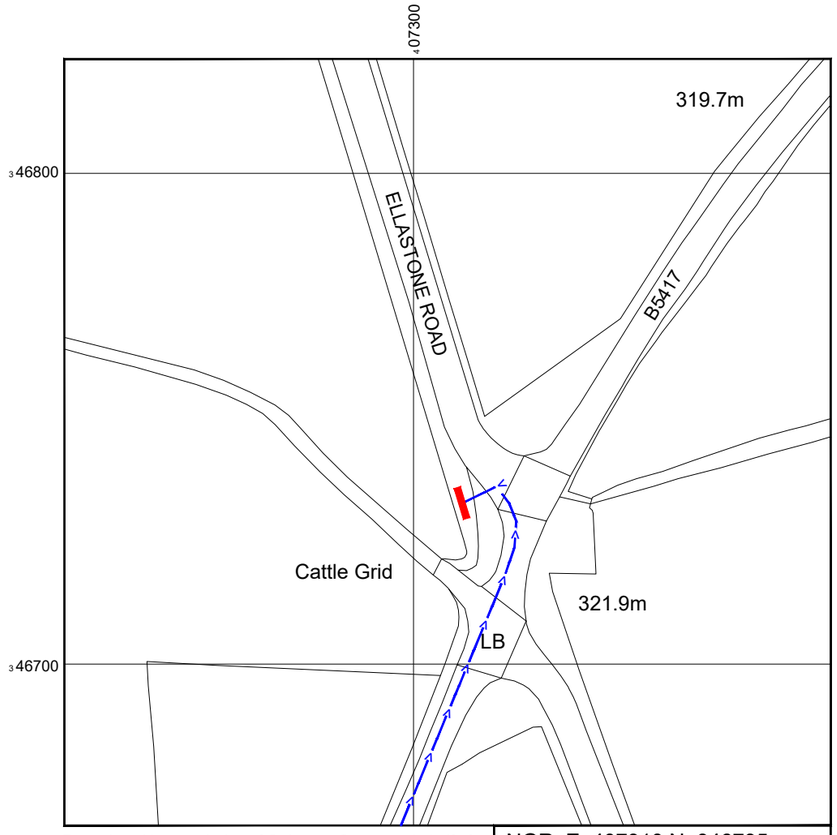

Reproduced by permission of Ordnance Survey on behalf of the Controller of Her Majesty's Stationery Office
All rights reserved. © Crown Copyright licence no. 100062043

NGR E: 407310 N: 346735

SITE LOCATION PLAN

0 1:1250 25m 50

GOOGLE MAPS QR CODE

GOOGLE MAPS - https://goo.gl/maps/w4TnvcimqtKRZW3AA

GOOGLE STREETVIEW - https://goo.gl/maps/JAafz175LnfvpN739

NOTES:

1. ALL DIMENSIONS IN MM UNLESS OTHERWISE NOTED.

DIRECTIONS TO SITE:
Head north on M6. At junction 15, take the A500 exit to Stoke-onTrent/Newcastle-under-Lyme. At Hanchurch Interchange, take the 2nd exit onto Queensway/A500. Use the left 2 lanes to take the ramp to Campbell Rd/Derby/Uttoxeter/A50. Keep right, follow signs for A50. At Sideway, take the 2nd exit onto A50. Take the A521 exit toward Blythe Bridge/Caverswall/Meir Park. At the roundabout, take the 2nd exit onto Uttoxeter Rd/A521. Turn left onto Cheadle Rd/A521. At the roundabout, take the 2nd exit onto Tape St/A522. At the roundabout, take the 1st exit onto Queen St/B5417. Turn left onto Ellastone Rd and site location is on the left hand side.

Site Provider's Property Boundary:

Access Route To Site:

Access Route:

Master:	MBNL / EE:	Project:	Purpose of Issue:	Issue:
M002	MBNL	3UK DNSW	Planning	B
Date:	02/09/2022	Revision / Upgrade Description:		
Drawn:	CDN	Pole type changed to Phase 9		
Checked:	DH			
Approved:	SD			
Master:	MBNL / EE:	Project:	Purpose of Issue:	Issue:
M001	MBNL	3UK DNSW	Planning	A
Date:	03/05/2021	Revision / Upgrade Description:		
Drawn:	CDN	First Issue - Site nomination dated: TBC		
Checked:	DH			
Approved:	SD			

CK Hutchison Networks (UK) Limited
Great Brighams Mead,
Vastern Road, Reading,
Berkshire, England,
RG1 8DJ

Design Consultant & Principal Contractor:
WHP Telecoms
Unit 1 Maple Park,
Low Fields Avenue, Leeds
LS12 6HH

Tel: 01133023550
e-mail: info@whptelecoms.com

Site Name: ELLASTONE ROAD STREETWORKS

Site ID: STM16494

Address: ELLASTONE ROAD, COTTON, CAULDON LOWE, STAFFORDSHIRE MOORLANDS, STAFFORDSHIRE, WEST MIDLANDS, ENGLAND, ST10 3BW

Title: 002 SITE LOCATION PLAN

Project: 3UK DNSW

Purpose of Issue: PLANNING

EE Cell ID:	MBNL Cell ID:	Cell ID:
82633	STM049	ST0498

Master Drawing No: STM16494_M002

Issue: B

100mm
50mm
10mm

V 1.8

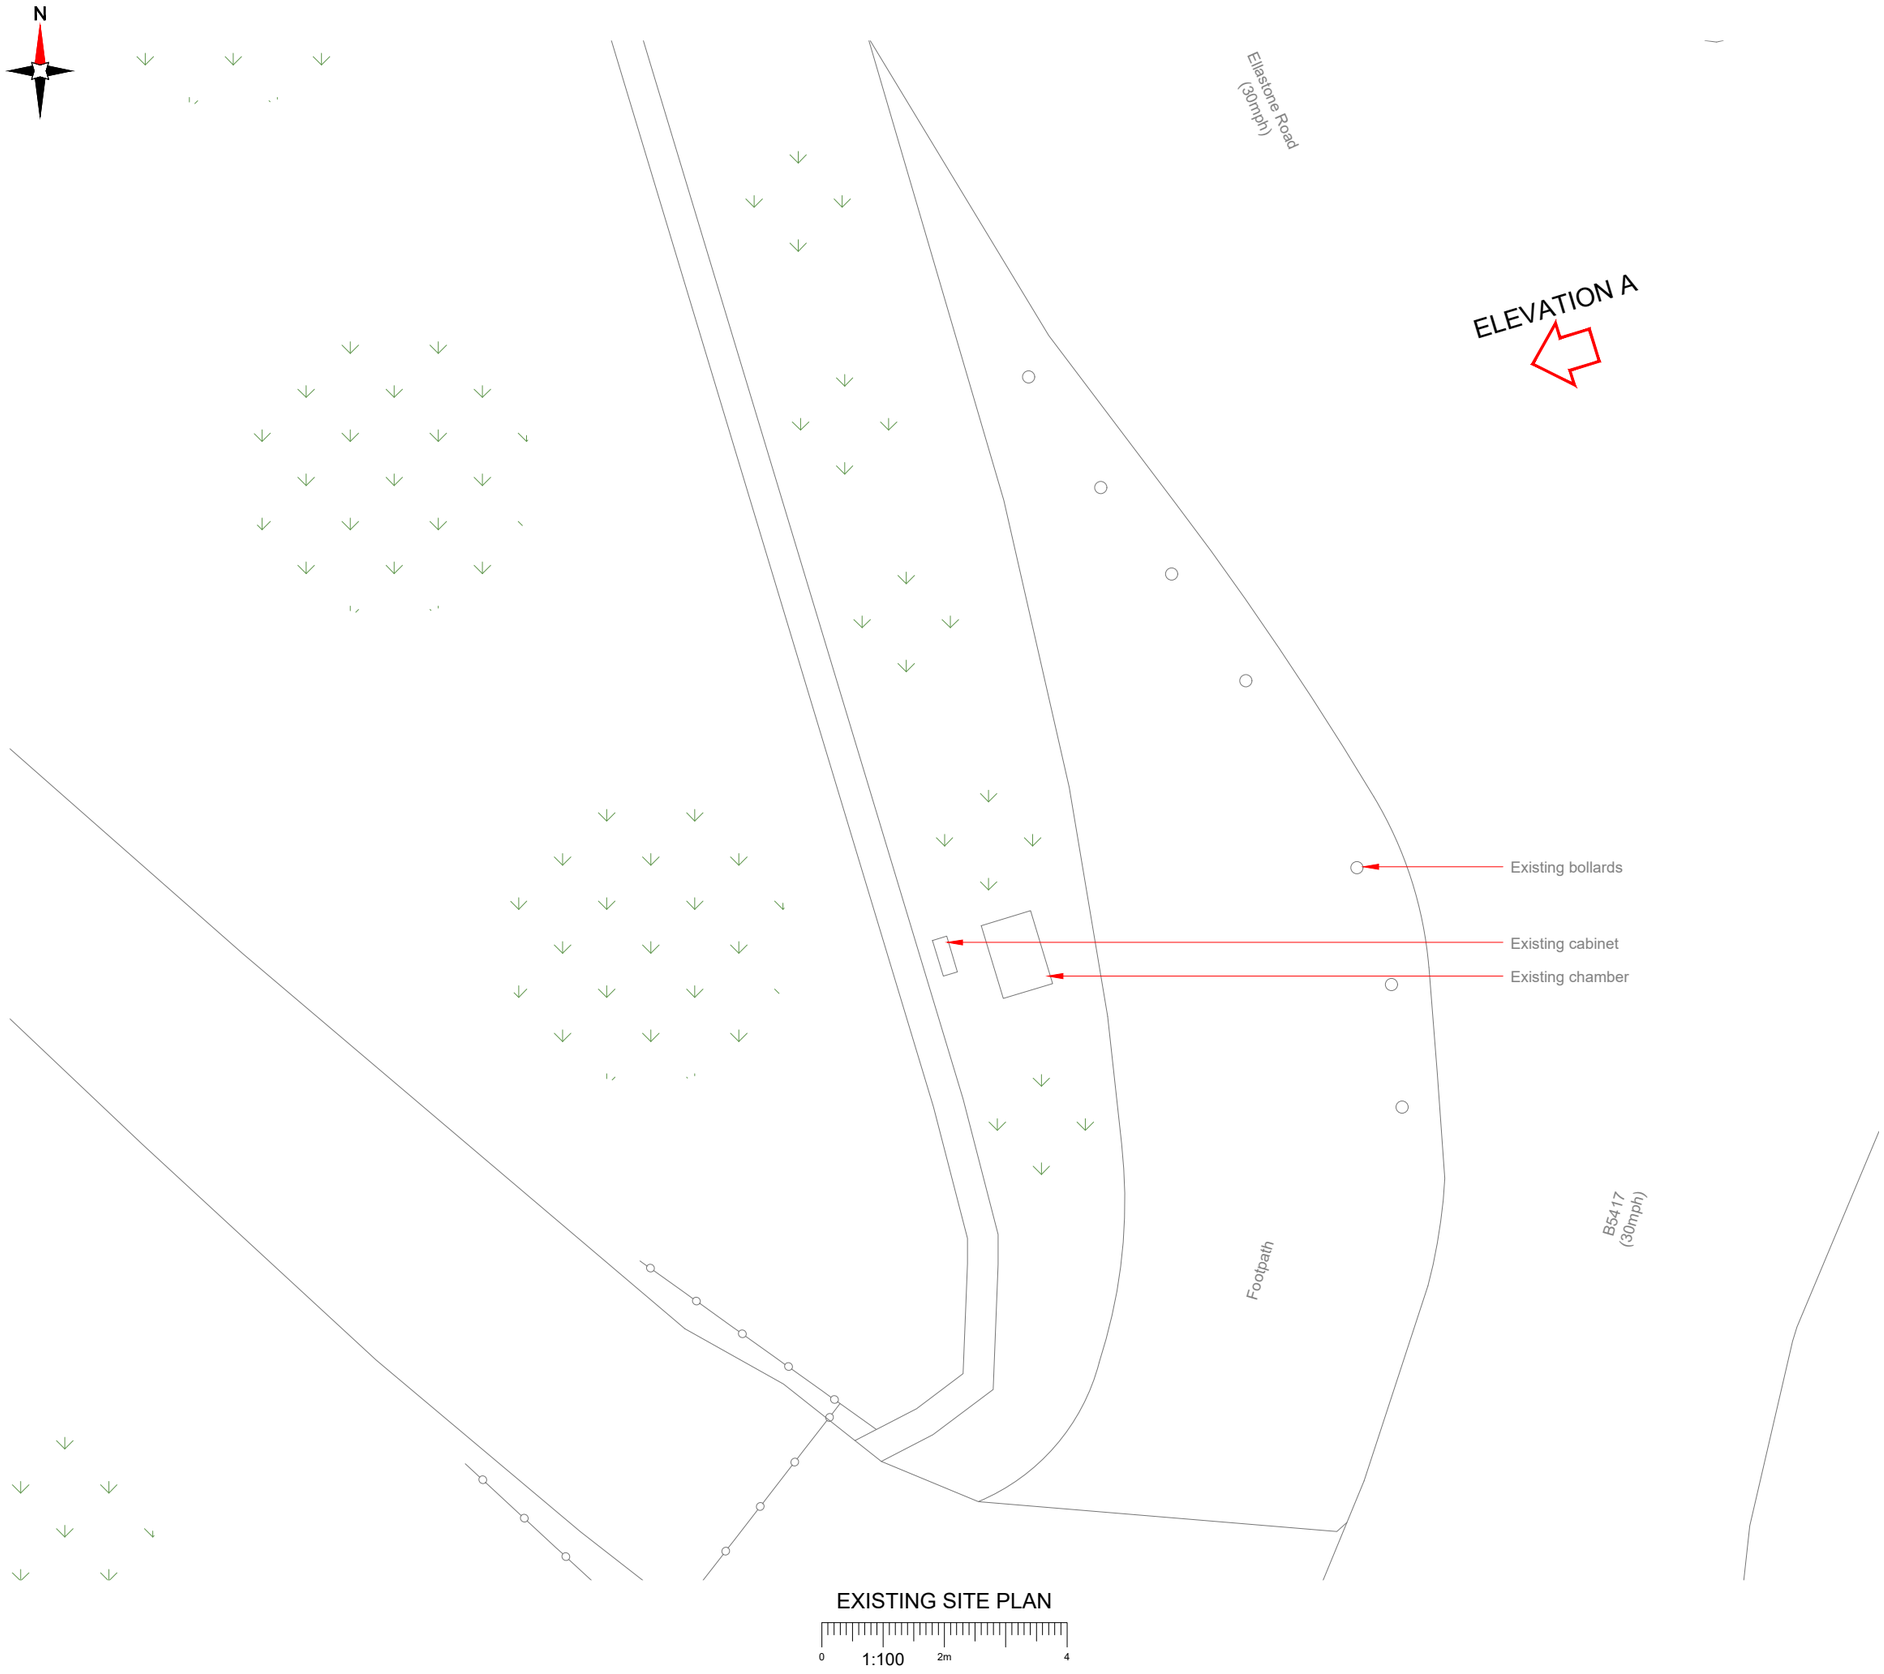

EXISTING SITE PLAN

0 1:100 2m 4

NOTES:

1. ALL DIMENSIONS IN MM UNLESS OTHERWISE NOTED.

Master:	MBNL / EE:	Project:	Purpose of Issue:	Issue:
M002	MBNL	3UK DNSW	Planning	B
Date:	02/09/2022	Revision / Upgrade Description:		
Drawn:	CDN	Pole type changed to Phase 9		
Checked:	DH			
Approved:	SD			
Master:	MBNL / EE:	Project:	Purpose of Issue:	Issue:
M001	MBNL	3UK DNSW	Planning	A
Date:	03/05/2021	Revision / Upgrade Description:		
Drawn:	CDN	First Issue - Site nomination dated: TBC		
Checked:	DH			
Approved:	SD			

CK Hutchison Networks (UK) Limited

Great Brighams Mead,
Vastern Road, Reading,
Berkshire, England,
RG1 8DJ

Design Consultant & Principal Contractor:

WHP Telecoms
Unit 1 Maple Park,
Low Fields Avenue, Leeds
LS12 6HH

Tel: 01133023550
e-mail: info@whptelecoms.com

Site Name:
ELLASTONE ROAD STREETWORKS

Site ID:
STM16494

Address:
ELLASTONE ROAD, COTTON,
CAULDON LOWE,
STAFFORDSHIRE MOORLANDS,
STAFFORDSHIRE, WEST MIDLANDS,
ENGLAND,
ST10 3BW

Title:
100 EXISTING SITE PLAN

Project:
3UK DNSW

Purpose of Issue:
PLANNING

EE Cell ID:	MBNL Cell ID:	Cell ID:
82633	STM049	ST0498

Master Drawing No: STM16494_M002

Issue: B

V 1.8

NOTES:

1. ALL DIMENSIONS IN MM UNLESS OTHERWISE NOTED.

Master:	MBNL / EE:	Project:	Purpose of Issue:	Issue:
M002	MBNL	3UK DNSW	Planning	B

Date:	02/09/2022
Drawn:	CDN
Checked:	DH
Approved:	SD

Revision / Upgrade Description: Pole type changed to Phase 9

Master:	MBNL / EE:	Project:	Purpose of Issue:	Issue:
M001	MBNL	3UK DNSW	Planning	A

Date:	03/05/2021
Drawn:	CDN
Checked:	DH
Approved:	SD

Revision / Upgrade Description: First Issue - Site nomination dated: TBC

CK Hutchison Networks (UK) Limited
Great Brighams Mead,
Vastern Road, Reading,
Berkshire, England,
RG1 8DJ

Design Consultant & Principal Contractor:

WHP Telecoms
Unit 1 Maple Park,
Low Fields Avenue, Leeds
LS12 6HH

Tel: 01133023550
e-mail: info@whptelecoms.com

Site Name:
ELLASTONE ROAD STREETWORKS

Site ID:
STM16494

Address:
ELLASTONE ROAD, COTTON,
CAULDON LOWE,
STAFFORDSHIRE MOORLANDS,
STAFFORDSHIRE, WEST MIDLANDS,
ENGLAND,
ST10 3BW

Title:
150 EXISTING ELEVATION A

Project:
3UK DNSW

Purpose of Issue:
PLANNING

EE Cell ID:	MBNL Cell ID:	Cell ID:
82633	STM049	ST0498

Master Drawing No:	Issue:
STM16494_M002	B

100mm
50mm
10mm

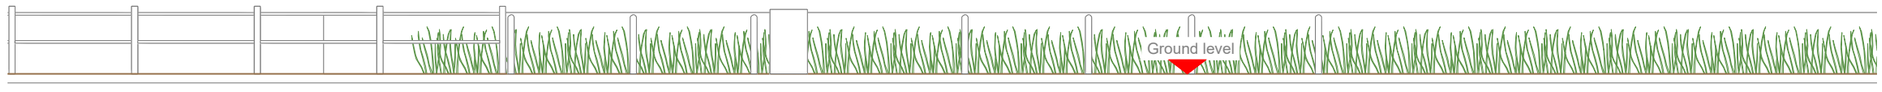

EXISTING ELEVATION A

0 1:100 2m 4

V 1.8

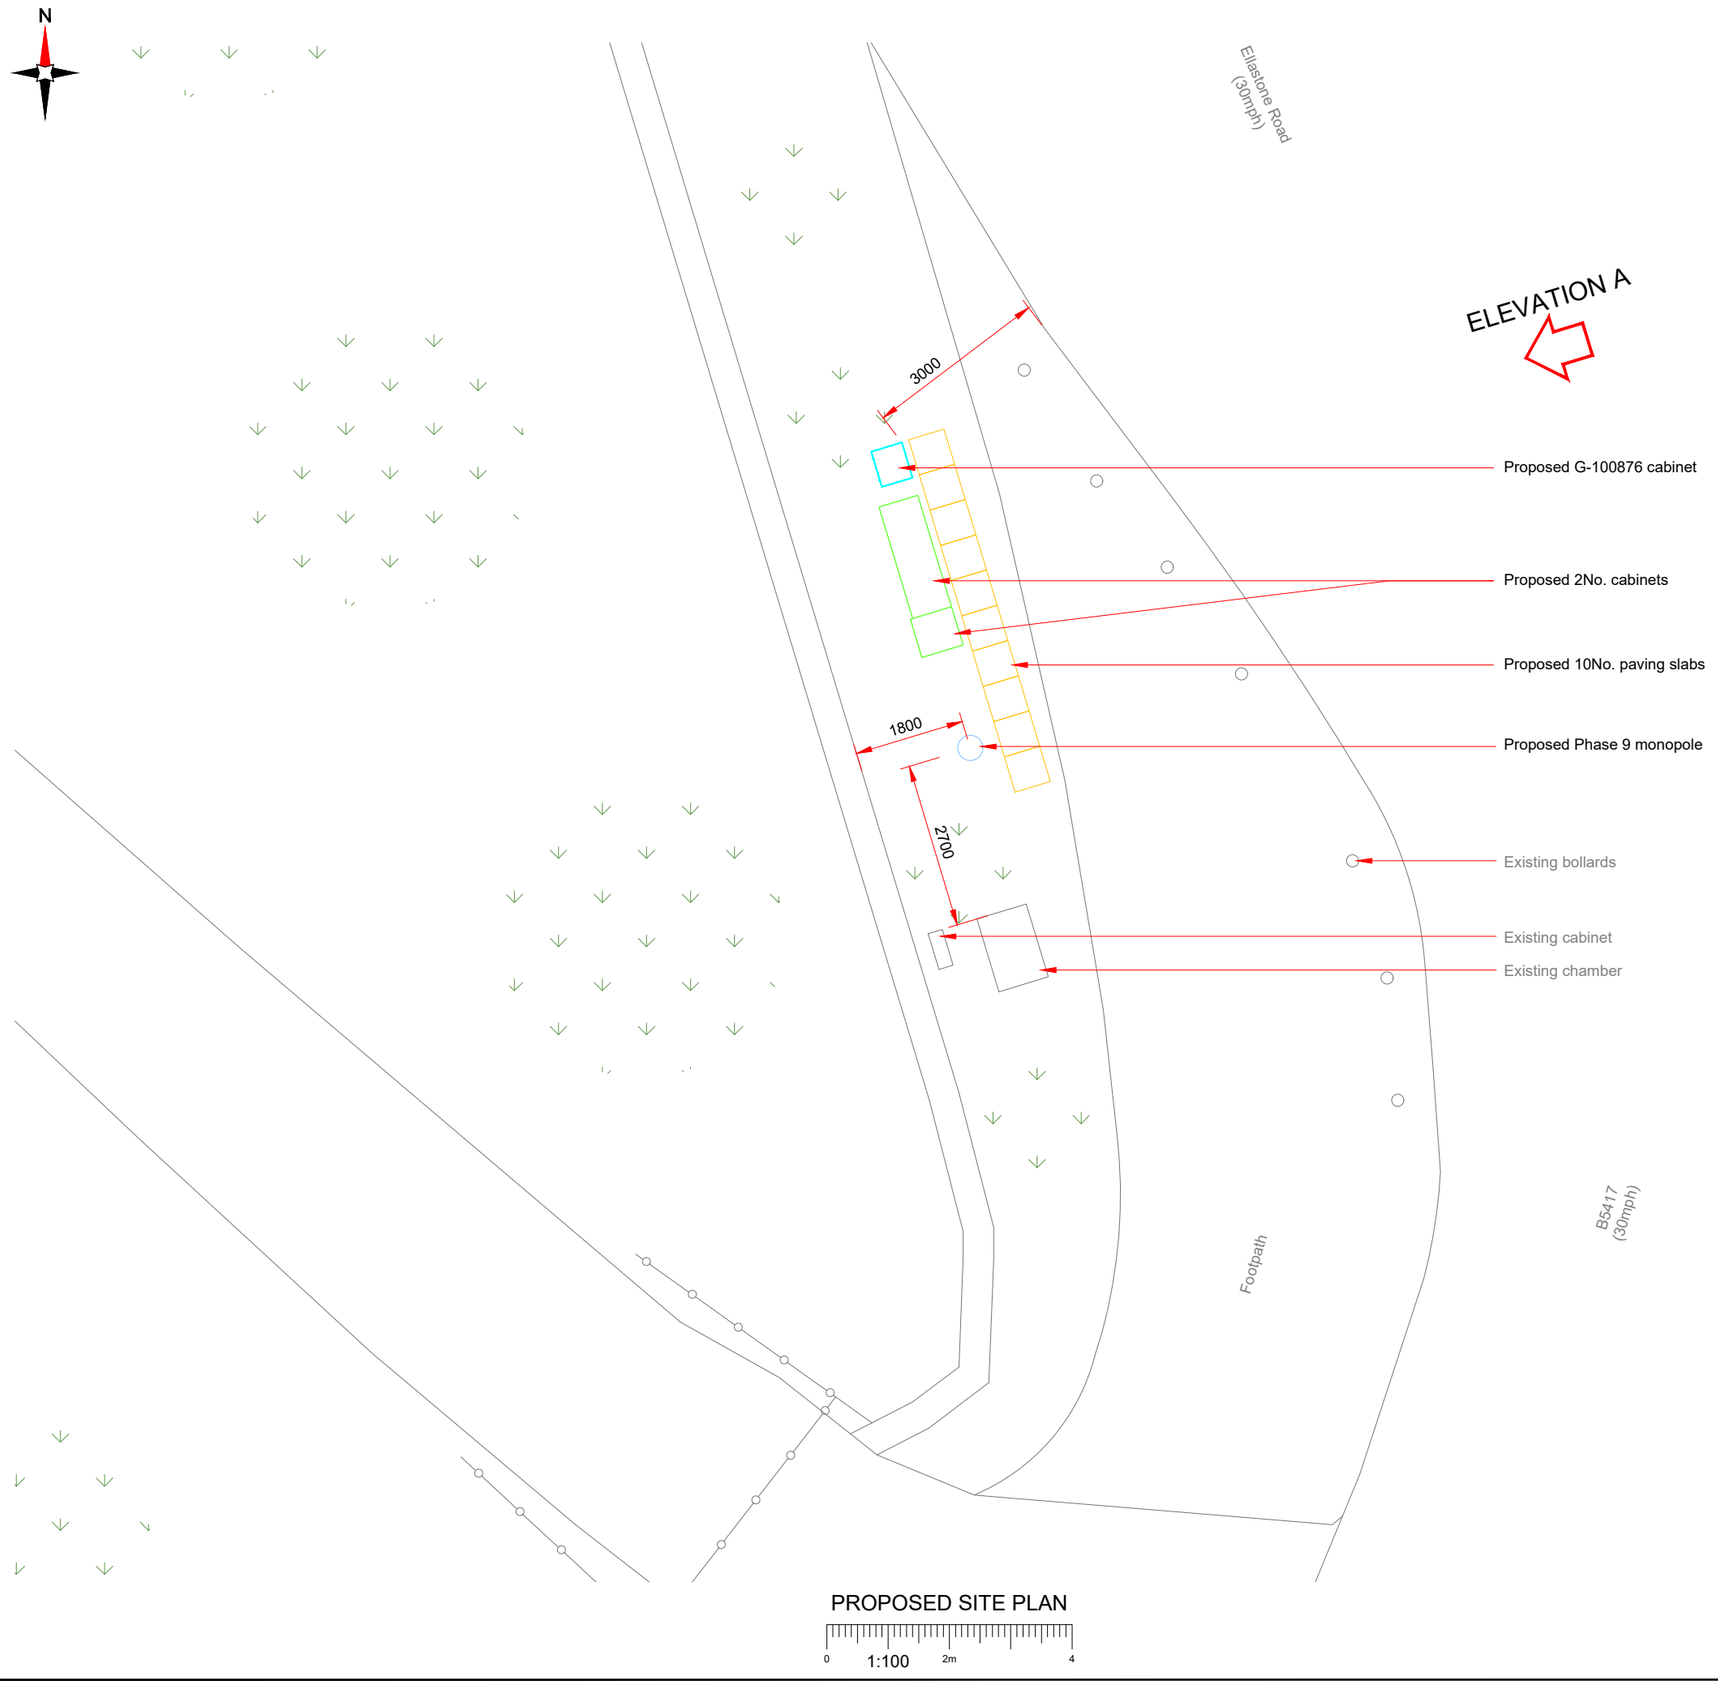

PROPOSED SITE PLAN

0 1:100 2m 4

100mm 50mm 10mm

Antenna Aperture ID	Proposed 4G/5G Bearing
A1	0°
B1	120°
C1	240°
A2	0°
B2	120°
C2	240°

NOTES:

1. ALL DIMENSIONS IN MM UNLESS OTHERWISE NOTED.

Master:	MBNL / EE:	Project:	Purpose of Issue:	Issue:
M002	MBNL	3UK DNSW	Planning	B

Date:	02/09/2022
Drawn:	CDN
Checked:	DH
Approved:	SD

Revision / Upgrade Description: Pole type changed to Phase 9

Master:	MBNL / EE:	Project:	Purpose of Issue:	Issue:
M001	MBNL	3UK DNSW	Planning	A

Date:	03/05/2021
Drawn:	CDN
Checked:	DH
Approved:	SD

Revision / Upgrade Description: First Issue - Site nomination dated: TBC

CK Hutchison Networks (UK) Limited
Great Brighams Mead,
Vastern Road, Reading,
Berkshire, England,
RG1 8DJ

Design Consultant & Principal Contractor:

WHP Telecoms
Unit 1 Maple Park,
Low Fields Avenue, Leeds
LS12 6HH

Tel: 01133023550
e-mail: info@whptelecoms.com

Site Name: ELLASTONE ROAD STREETWORKS

Site ID: STM16494

Address: ELLASTONE ROAD, COTTON, CAULDON LOWE, STAFFORDSHIRE MOORLANDS, STAFFORDSHIRE, WEST MIDLANDS, ENGLAND, ST10 3BW

Title: 210 PROPOSED SITE PLAN

Project: 3UK DNSW

Purpose of Issue: PLANNING

EE Cell ID:	MBNL Cell ID:	Cell ID:
82633	STM049	ST0498

Master Drawing No:	Issue:
STM16494_M002	B

V 1.8

Antenna Aperture ID	Proposed 4G/5G Bearing
A1	0°
B1	120°
C1	240°
A2	0°
B2	120°
C2	240°

NOTES:

1. ALL DIMENSIONS IN MM UNLESS OTHERWISE NOTED.

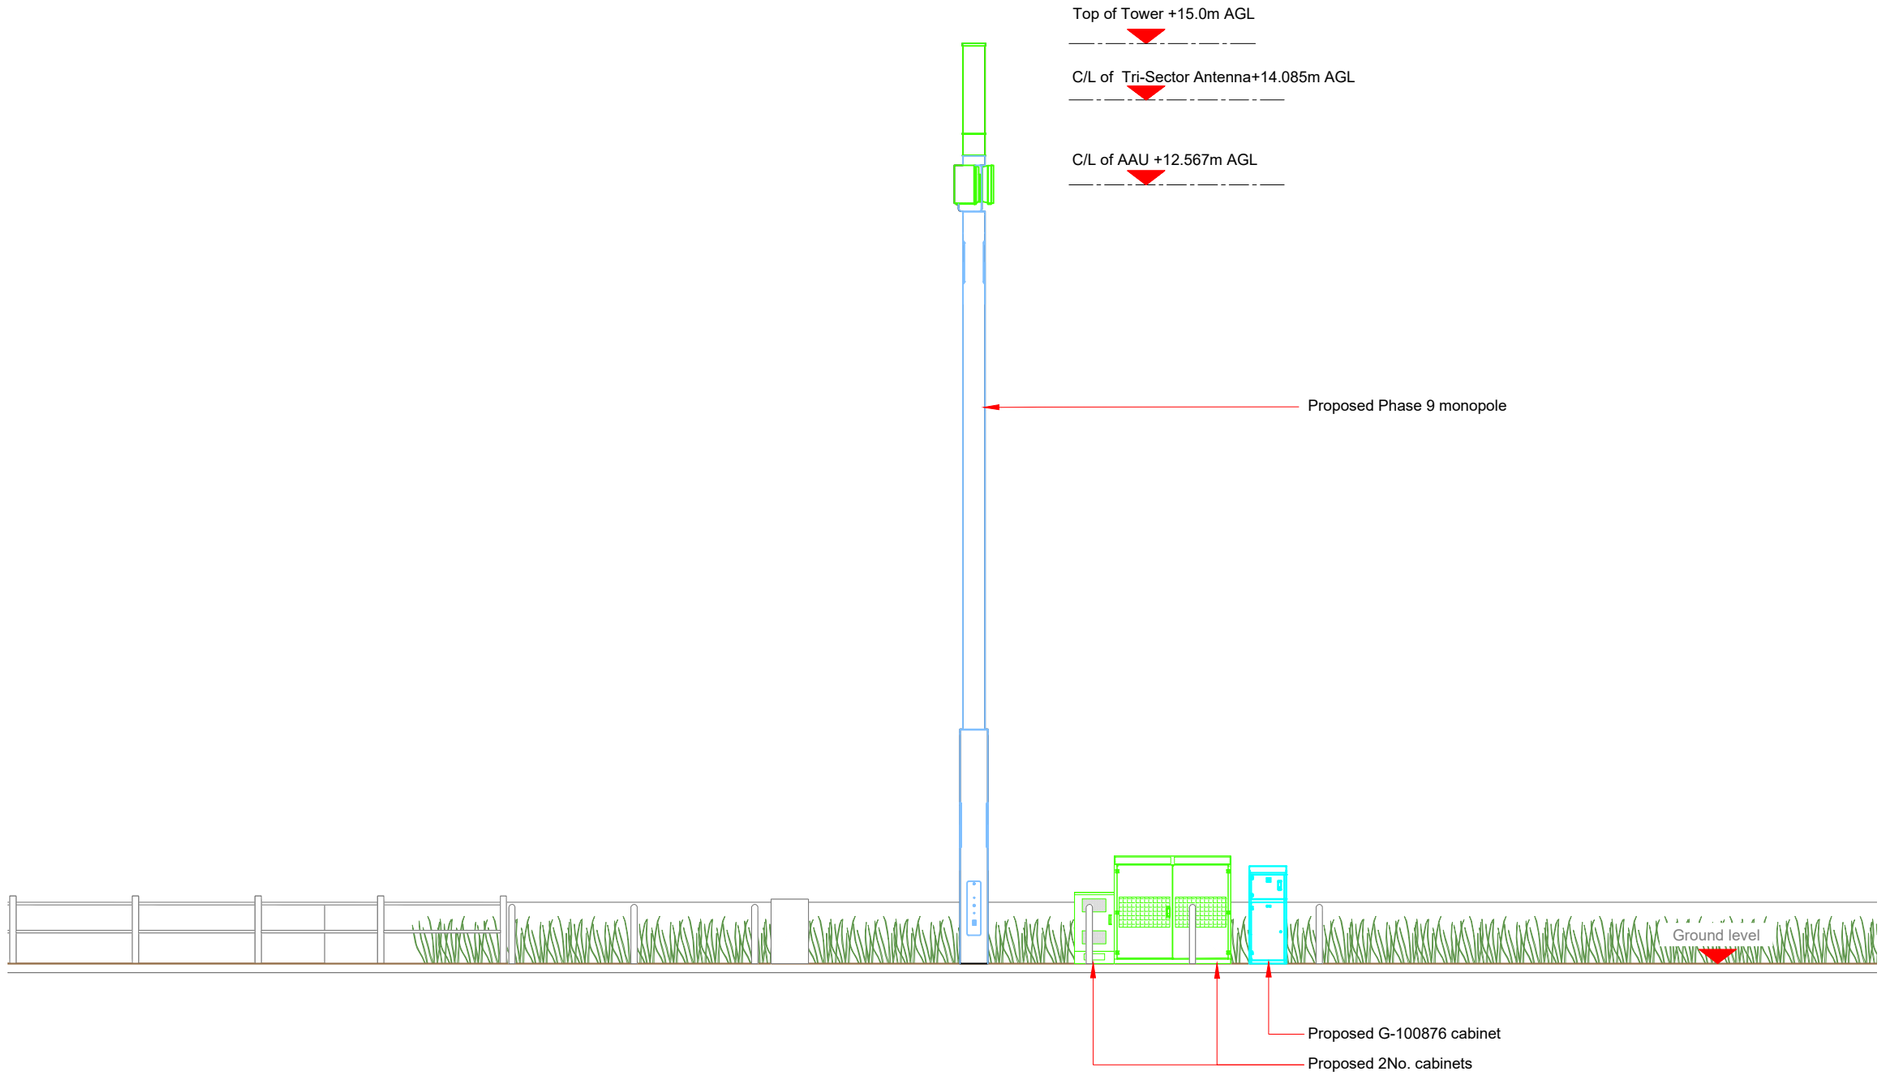

PROPOSED ELEVATION

0 1:100 2m 4

100mm 50mm 10mm

Master:	MBNL / EE:	Project:	Purpose of Issue:	Issue:
M002	MBNL	3UK DNSW	Planning	B
Date:	02/09/2022	Revision / Upgrade Description:		
Drawn:	CDN	Pole type changed to Phase 9		
Checked:	DH			
Approved:	SD			
Master:	MBNL / EE:	Project:	Purpose of Issue:	Issue:
M001	MBNL	3UK DNSW	Planning	A
Date:	03/05/2021	Revision / Upgrade Description:		
Drawn:	CDN	First Issue - Site nomination dated: TBC		
Checked:	DH			
Approved:	SD			

CK Hutchison Networks (UK) Limited
Great Brighams Mead,
Vastern Road, Reading,
Berkshire, England,
RG1 8DJ

Design Consultant & Principal Contractor:

WHP Telecoms
Unit 1 Maple Park,
Low Fields Avenue, Leeds
LS12 6HH

Tel: 01133023550
e-mail: info@whptelecoms.com

Site Name:
ELLASTONE ROAD STREETWORKS

Site ID:
STM16494

Address:
ELLASTONE ROAD, COTTON,
CAULDON LOWE,
STAFFORDSHIRE MOORLANDS,
STAFFORDSHIRE, WEST MIDLANDS,
ENGLAND,
ST10 3BW

Title:
260 PROPOSED ELEVATION

Project:
3UK DNSW

Purpose of Issue:
PLANNING

EE Cell ID:	MBNL Cell ID:	Cell ID:
82633	STM049	ST0498

Master Drawing No: STM16494_M002

Issue: B