Proposed Elevation A

Scale 1:50

(South East facing Gable end)

7.0m floor to ridge

7.5m Eaves wall to eaves wall

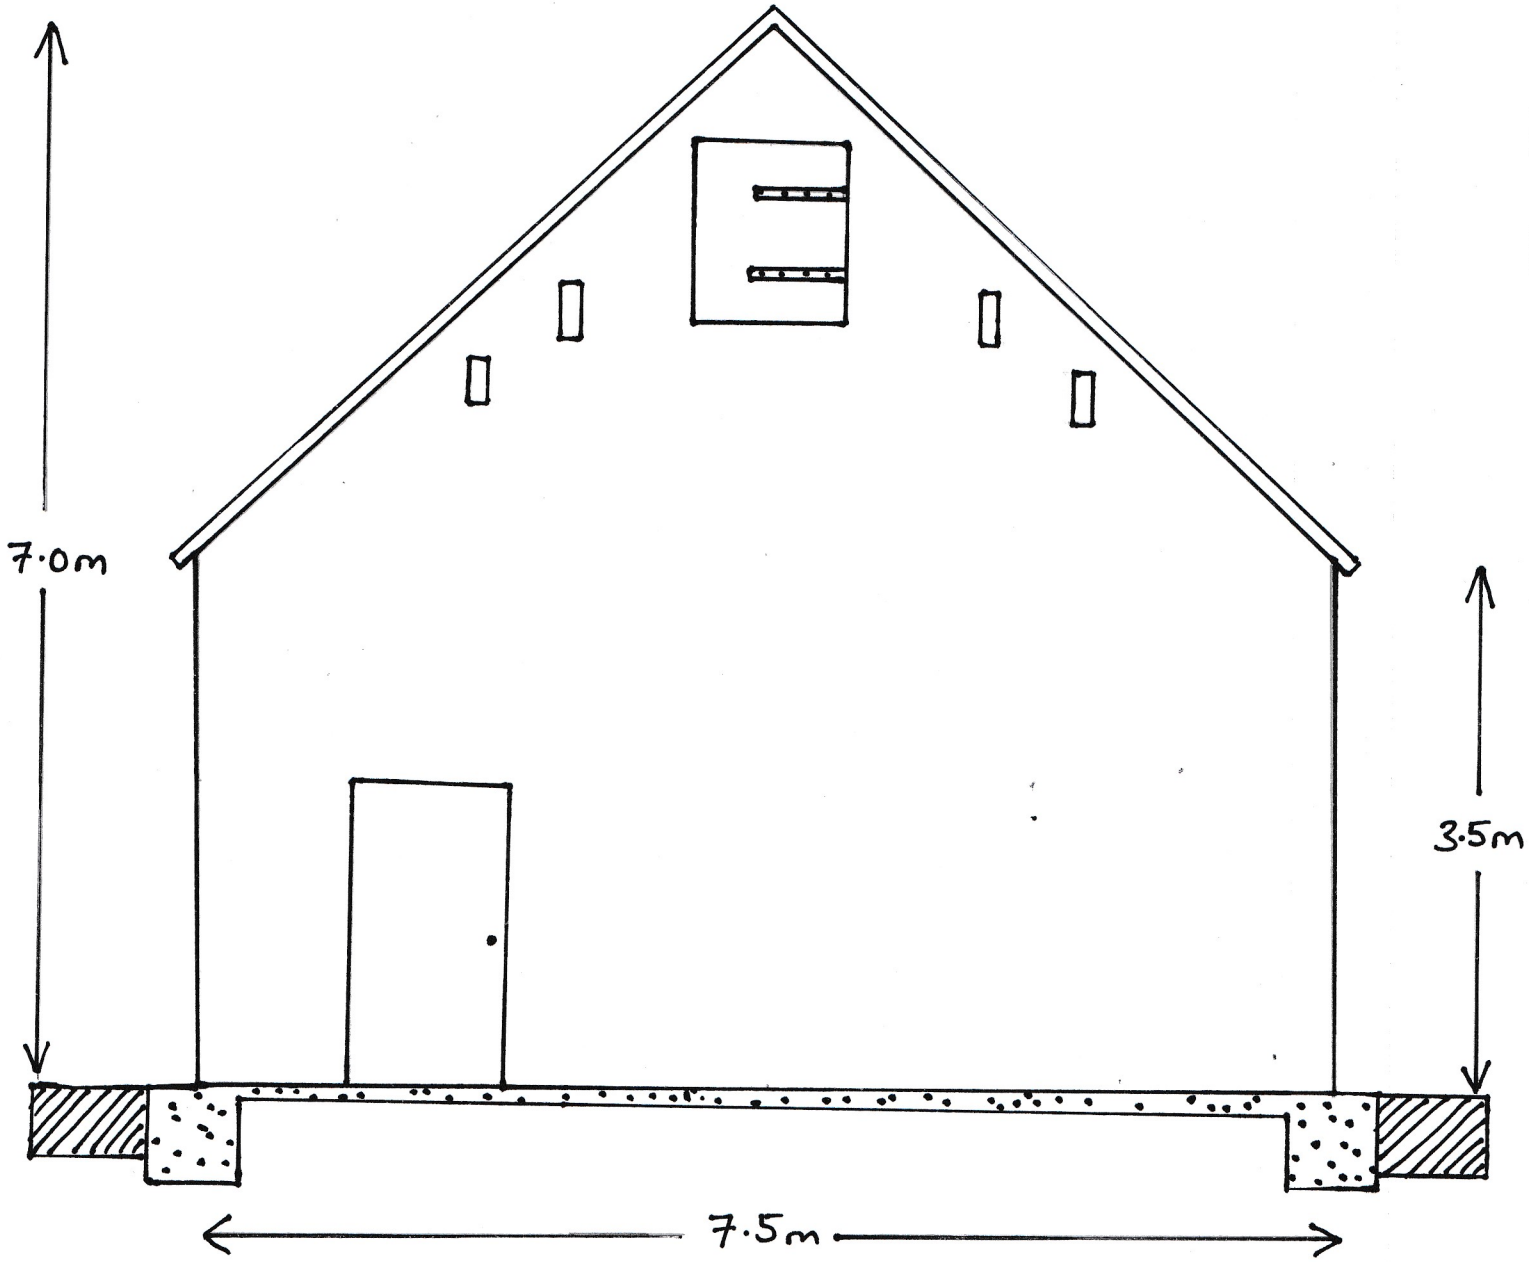

Block work faced in local sandstone to match field walls

Pedestrian access single door with plain wooden plank door

Hay loft access with plain wooden plank door

4 x ventilations holes

Foundations & floor in C35 concrete