


Proposed Elevation C

Scale 1:50

(North West facing Gable end)

7.0m floor to ridge

7.5m Eaves wall to eaves wall

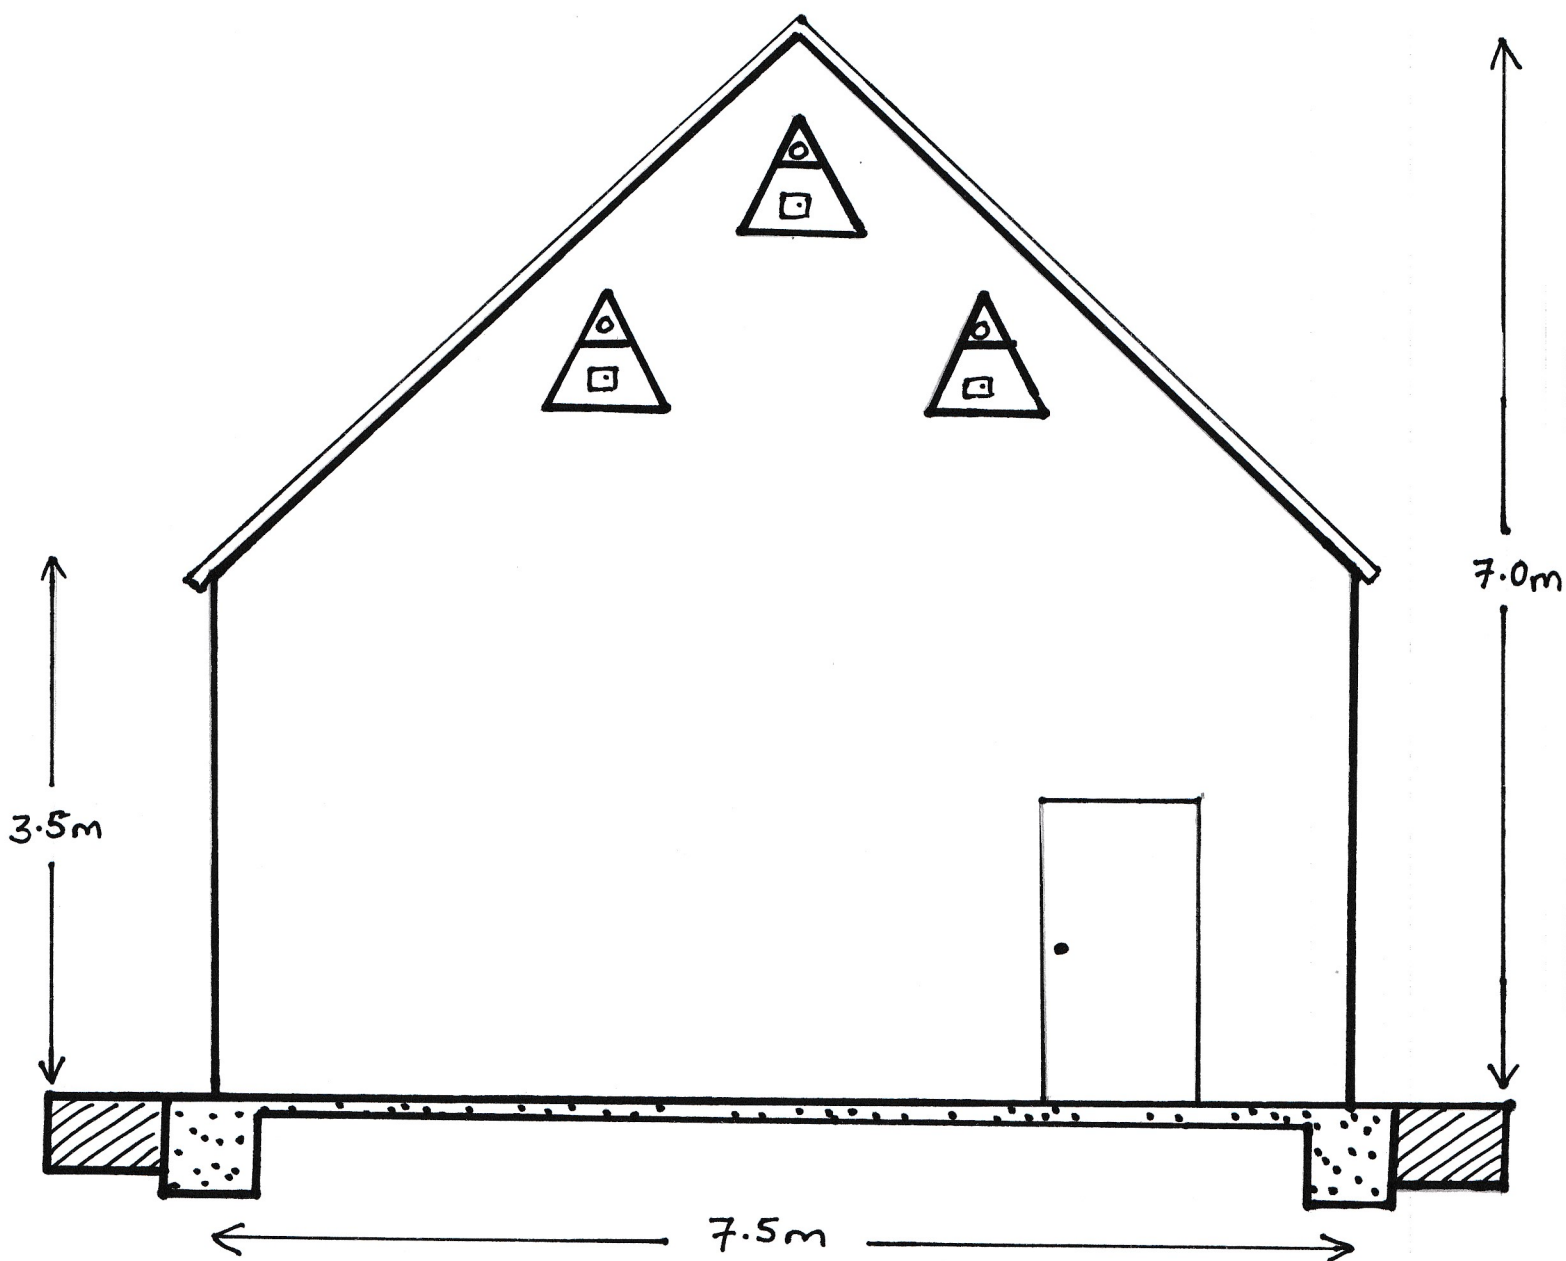

Block work faced in local sandstone to match field walls

Pedestrian access single door with plain wooden plank door

3 Barn owl boxes holes

Foundations & floor in C35 concrete