
RevNo	Revision note	Date	Signature	Checked

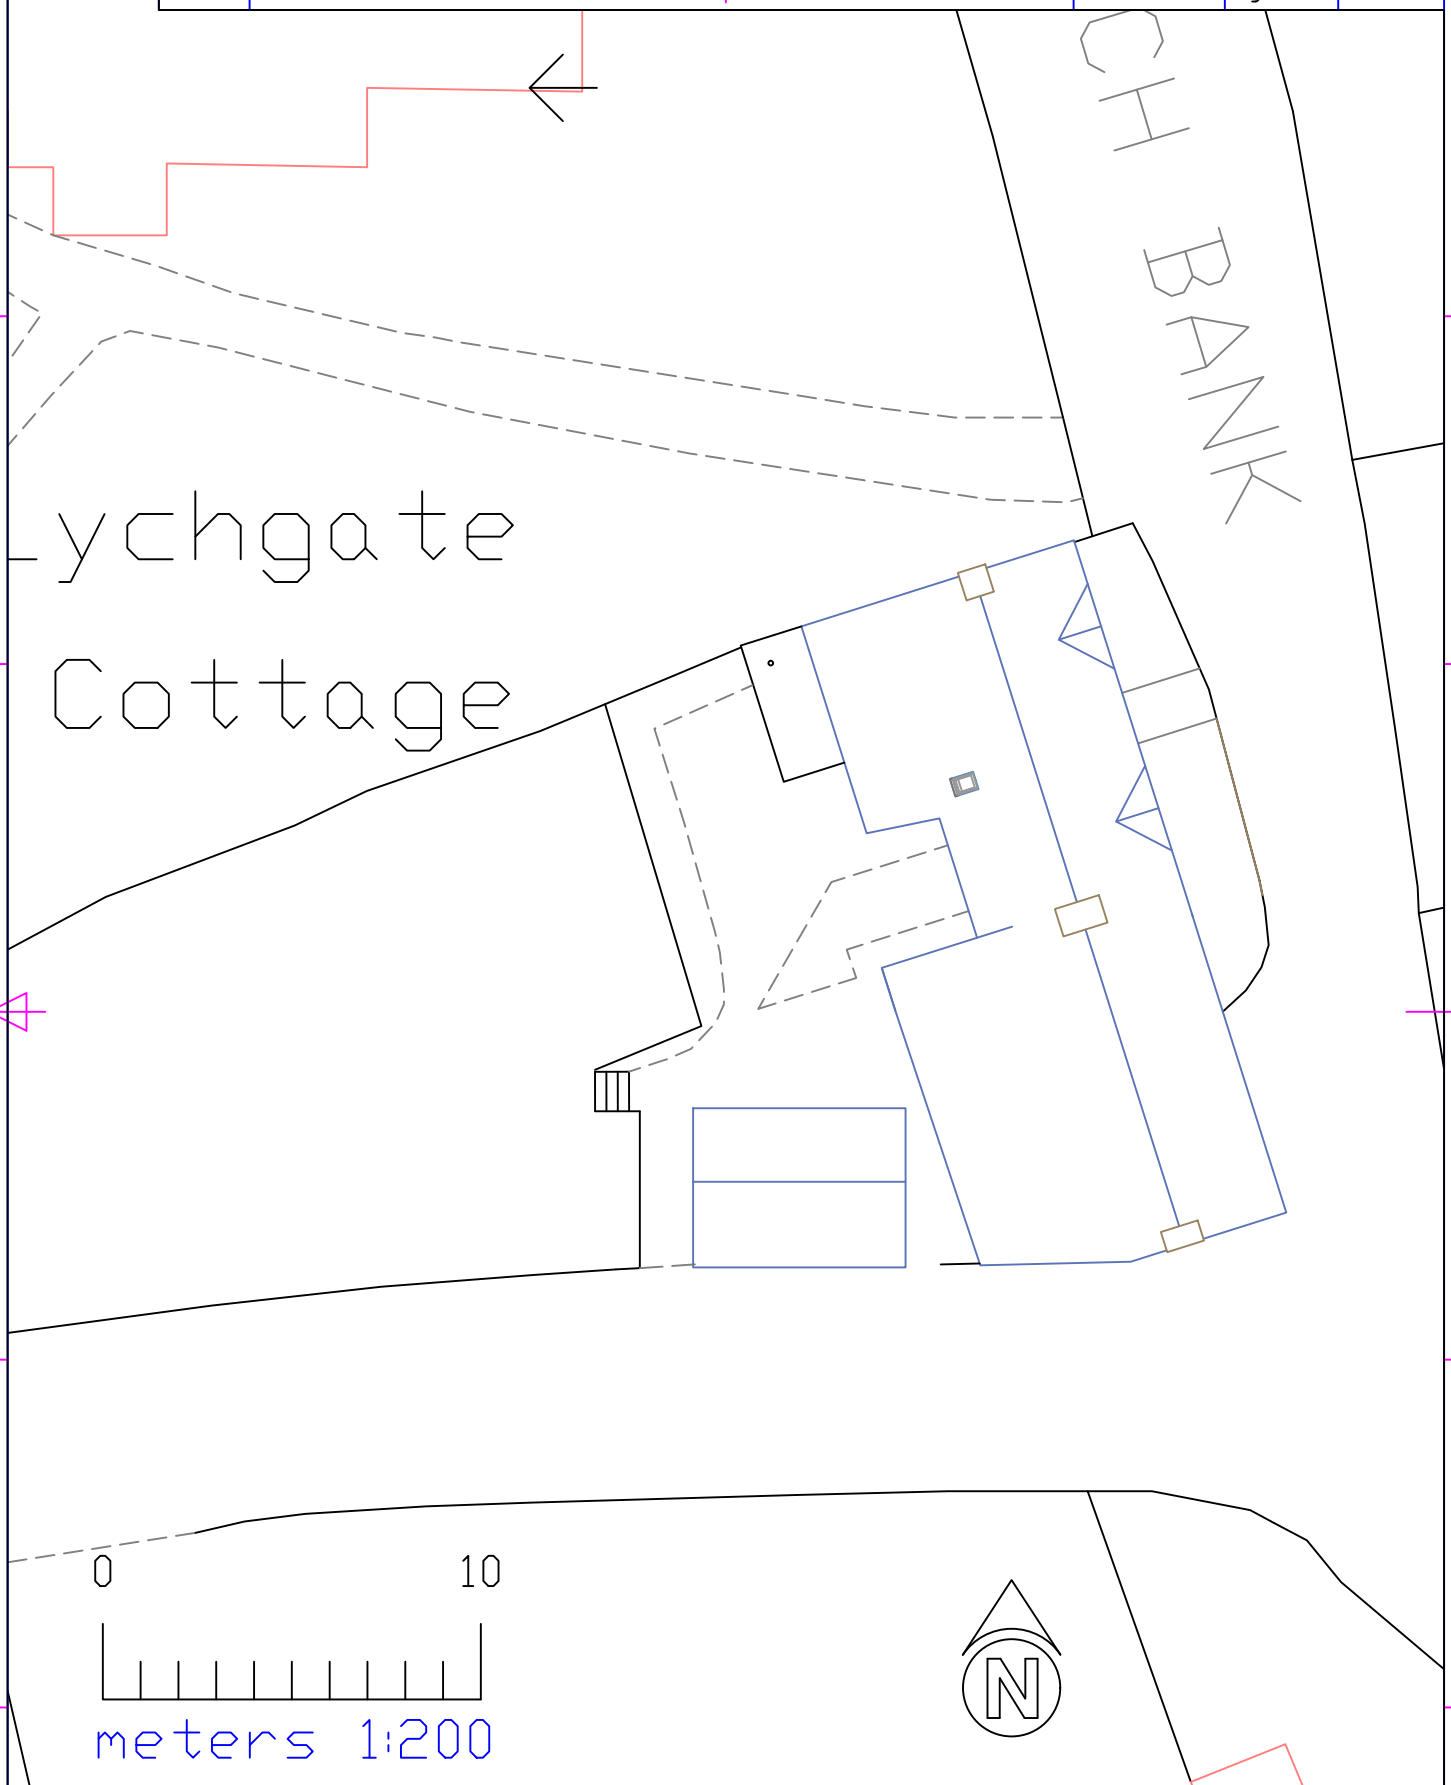

Itemref	Quantity	Title/Name, designation, material, dimension etc	Article No./Reference

Designed by	Checked by	Approved by - date	File name	Date	Scale
A W Newby	R Everiss	R Everiss 04/09/2022	Ex Block.dwg	25/08/2022	1:200

PME Planning Services

Existing Block Plan

2

Edition	Sheet
Rev 0	1/1