


RevNo	Revision note	Date	Signature	Checked
-------	---------------	------	-----------	---------

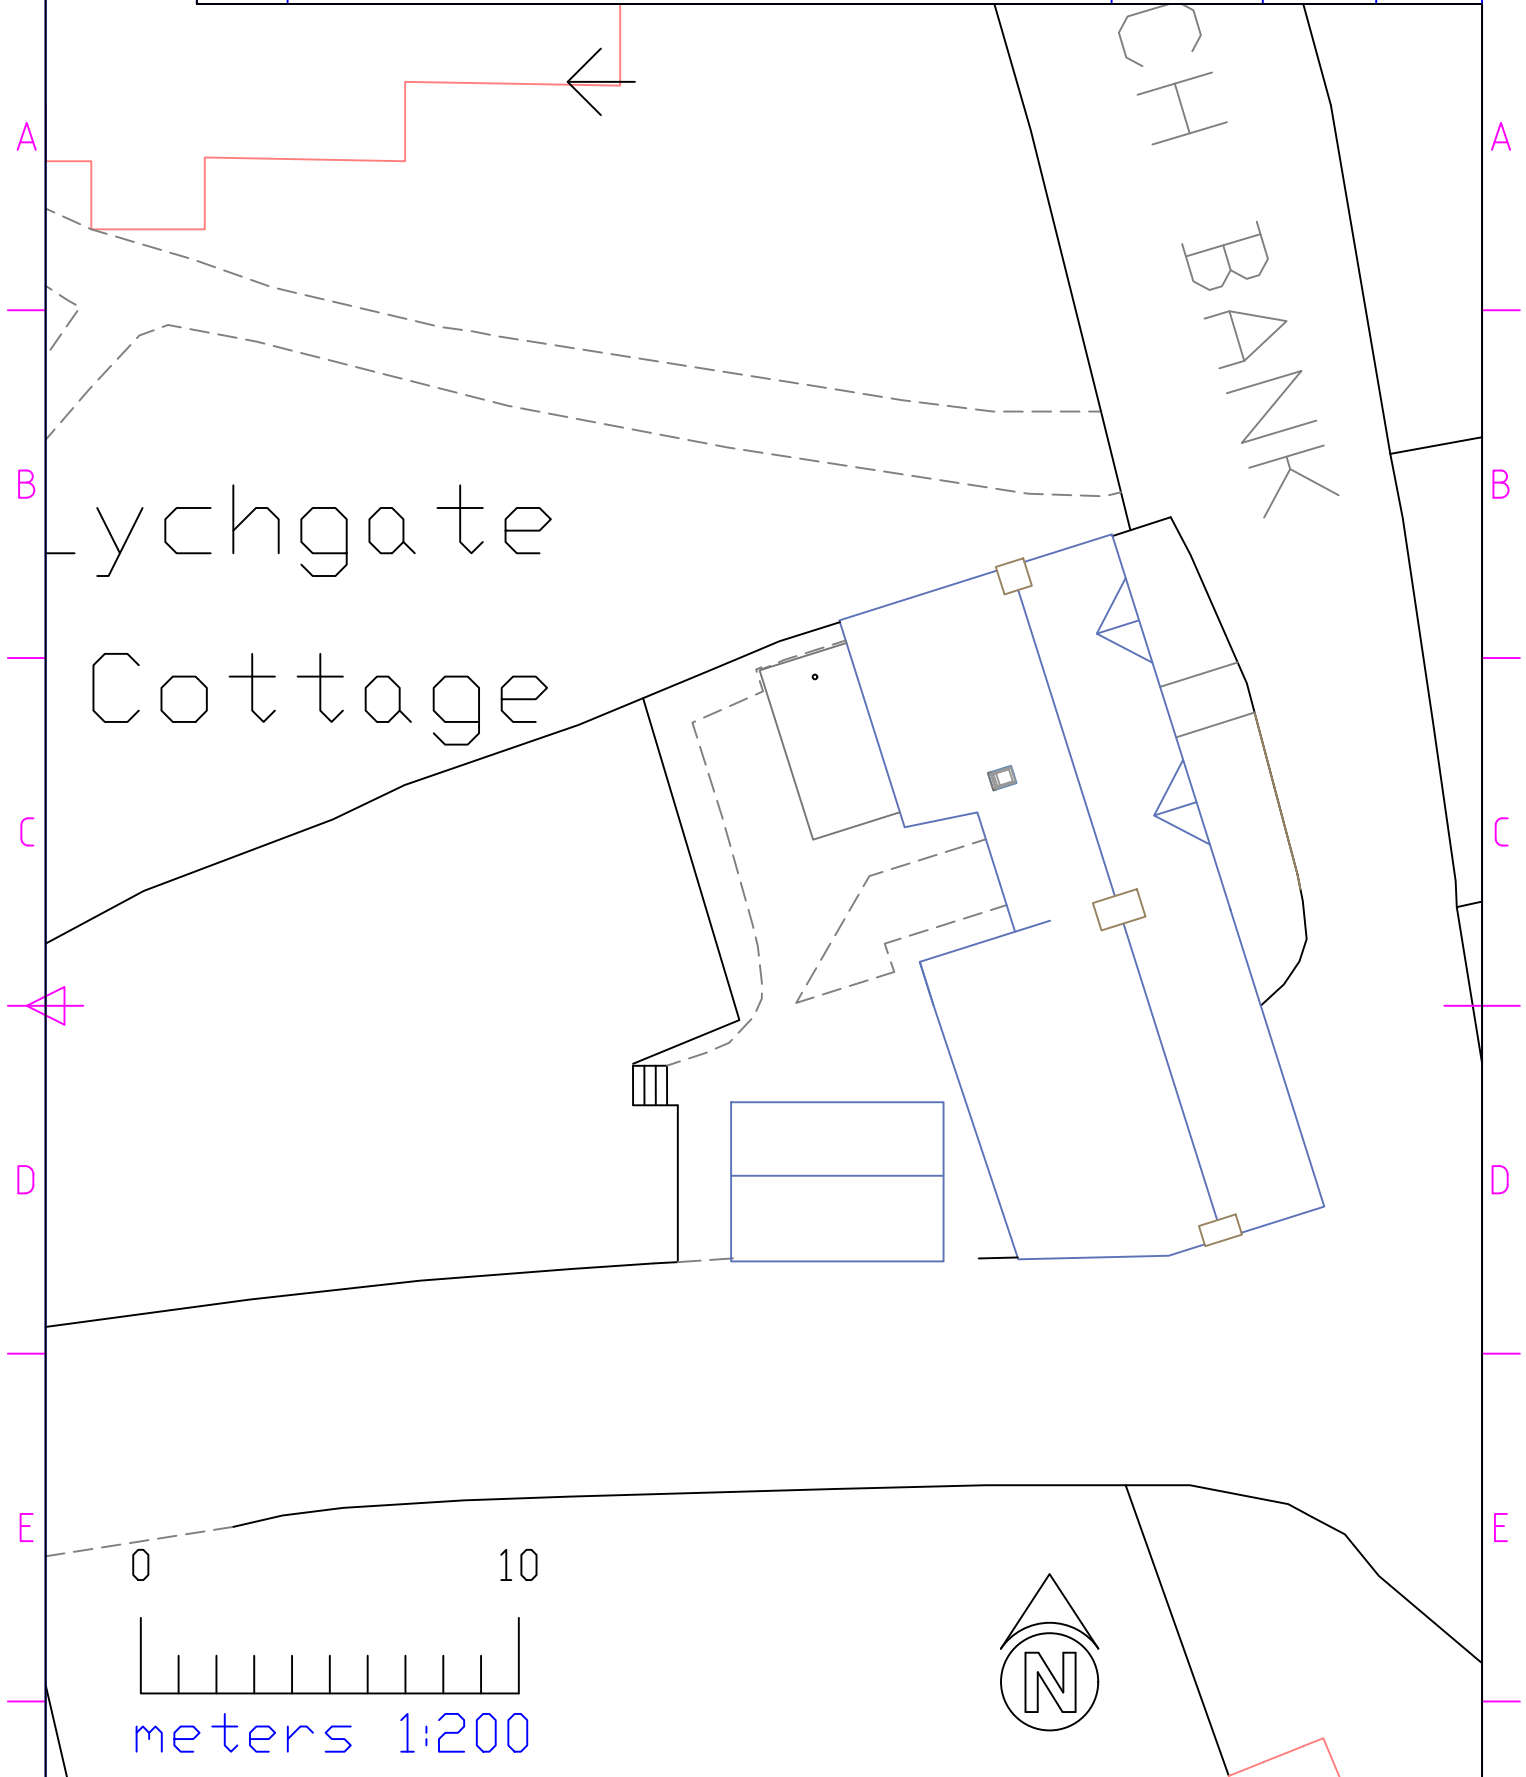

Itemref	Quantity	Title/Name, designation, material, dimension etc			Article No./Reference	
Designed by A W Newby		Checked by R Everiss	Approved by – date R Everiss 04/09/2022	File name Pr Block.dwg	Date 25/08/2022	Scale 1:200
PME Planning Services			Proposed Block Plan			
			3		Edition Rev 0	Sheet 1/1