




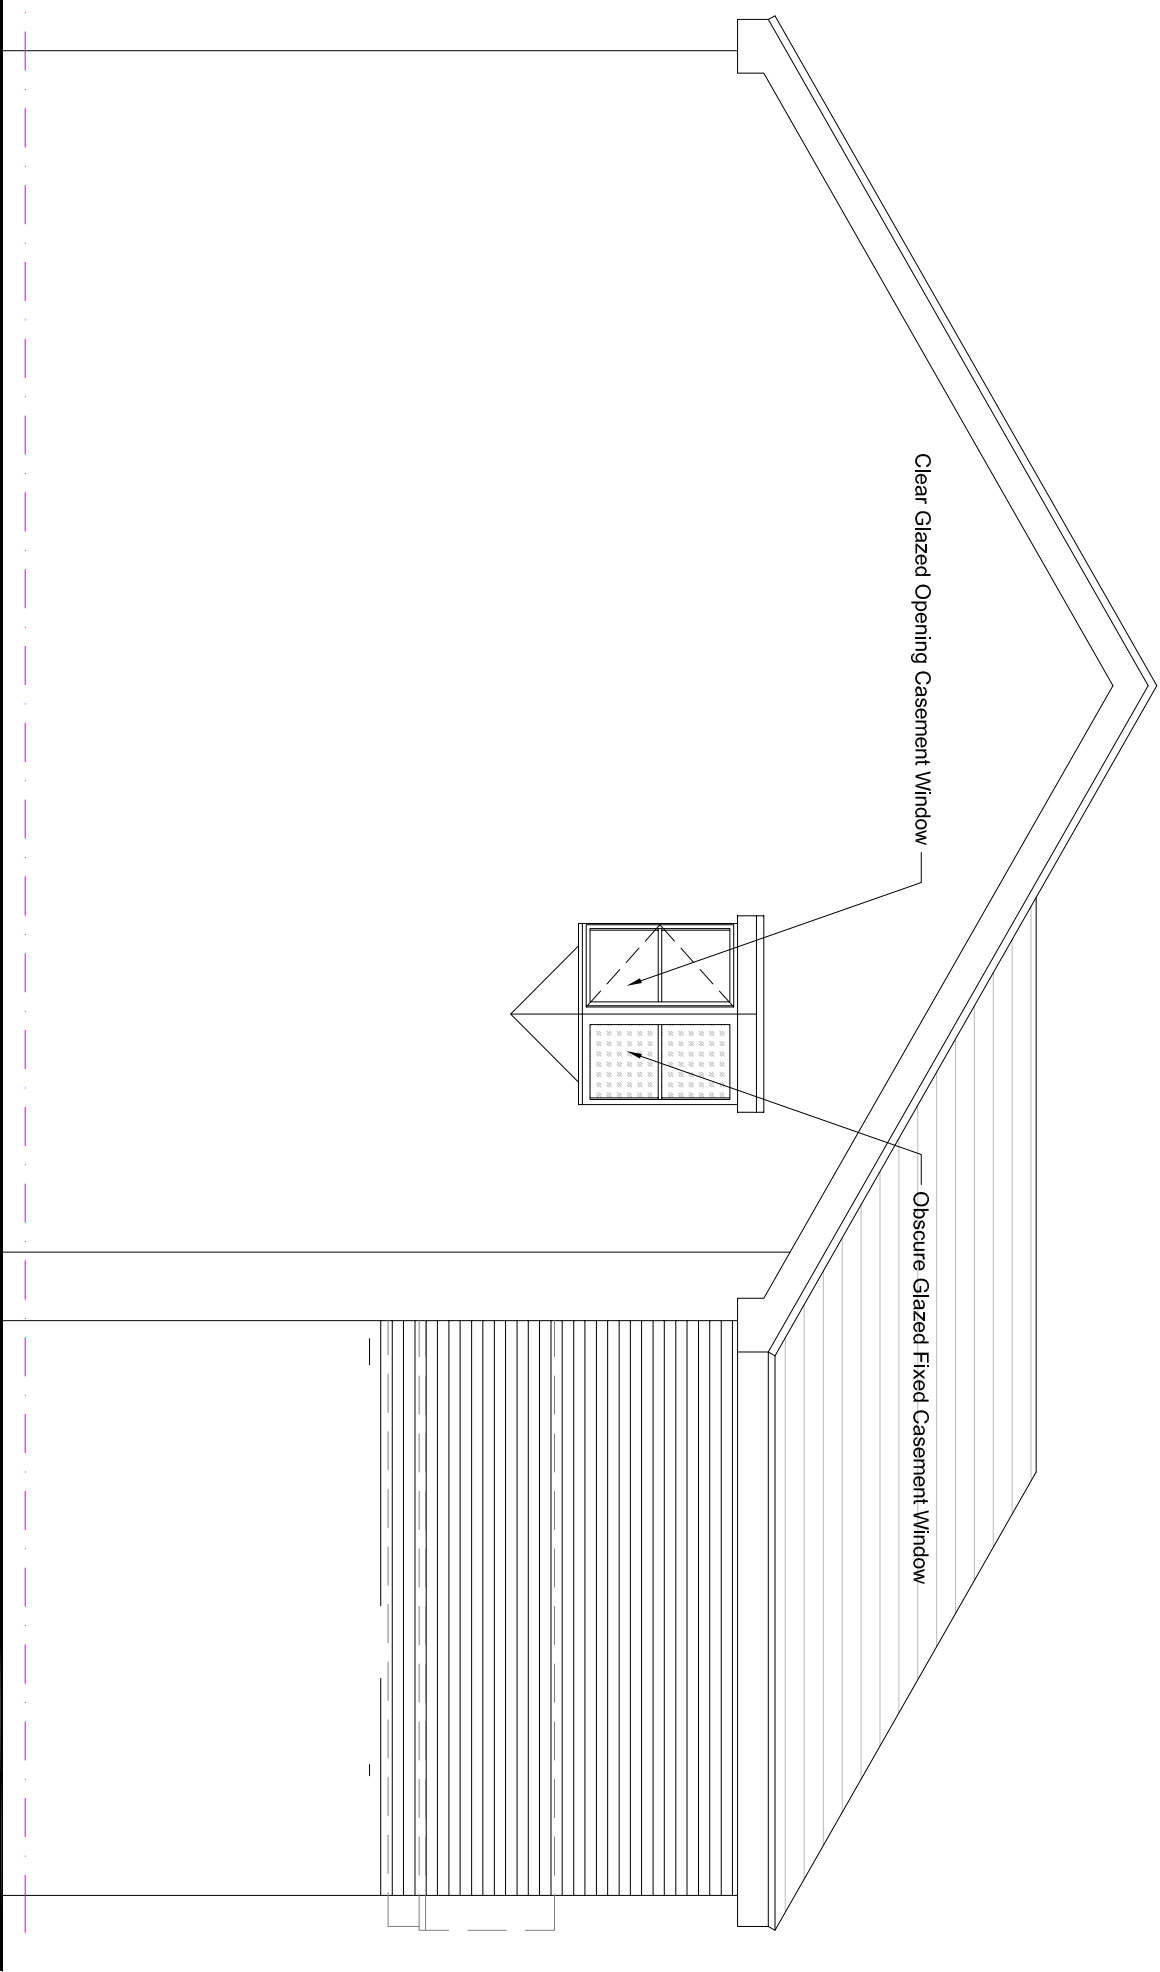


SIDE ELEVATION 1:50

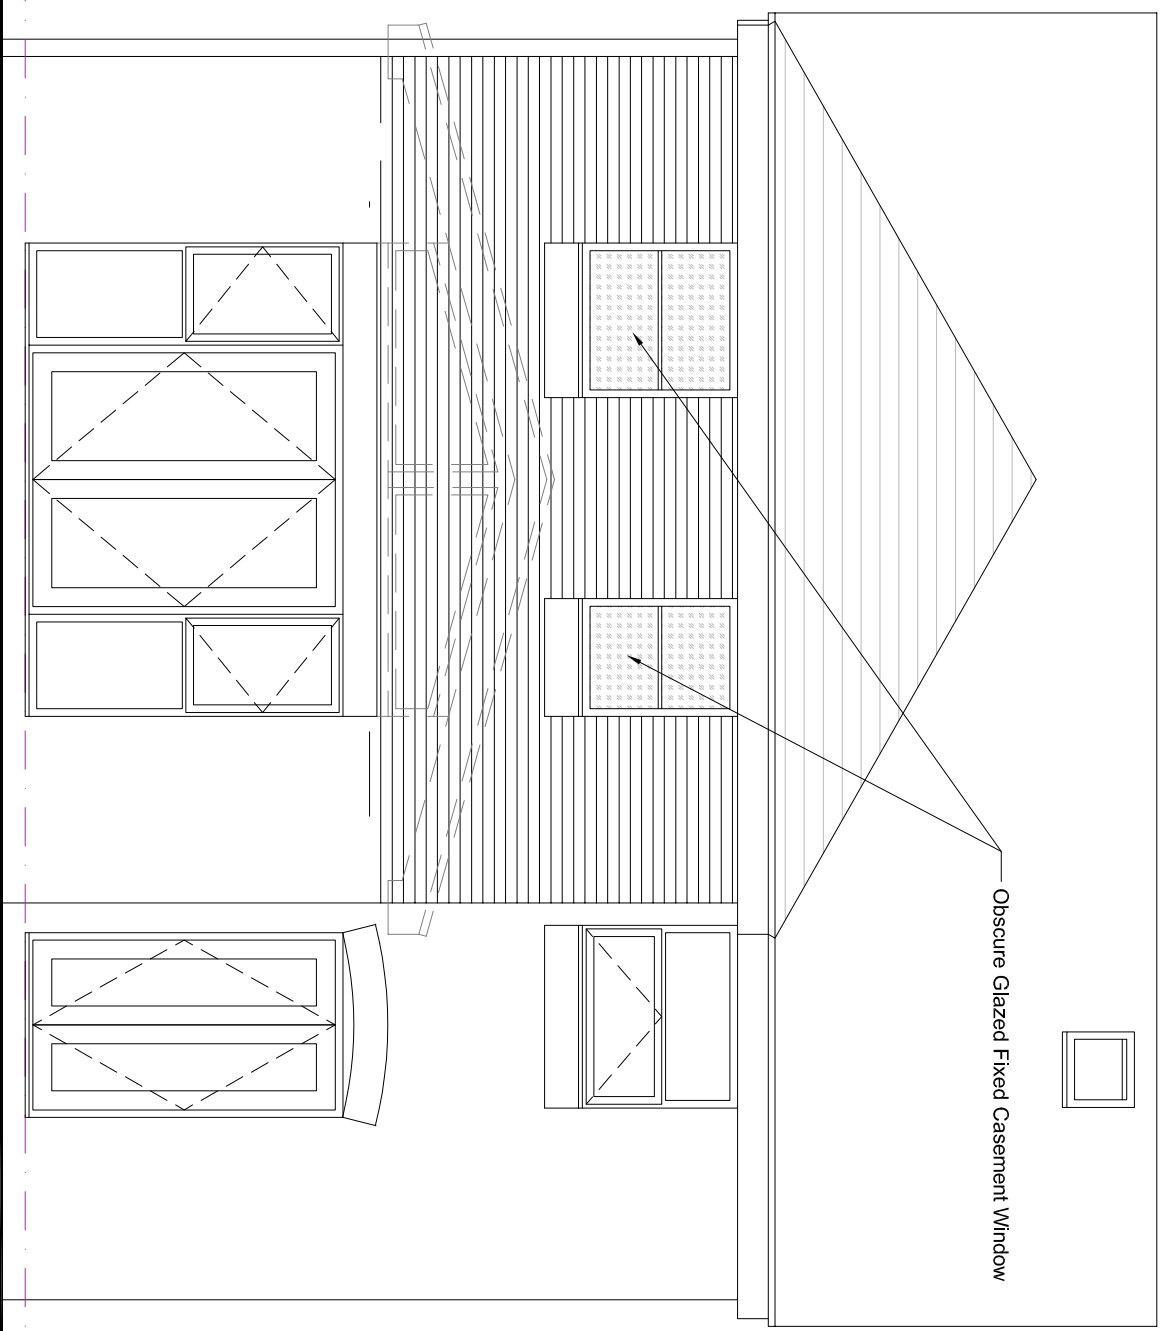


REAR ELEVATION 1:50

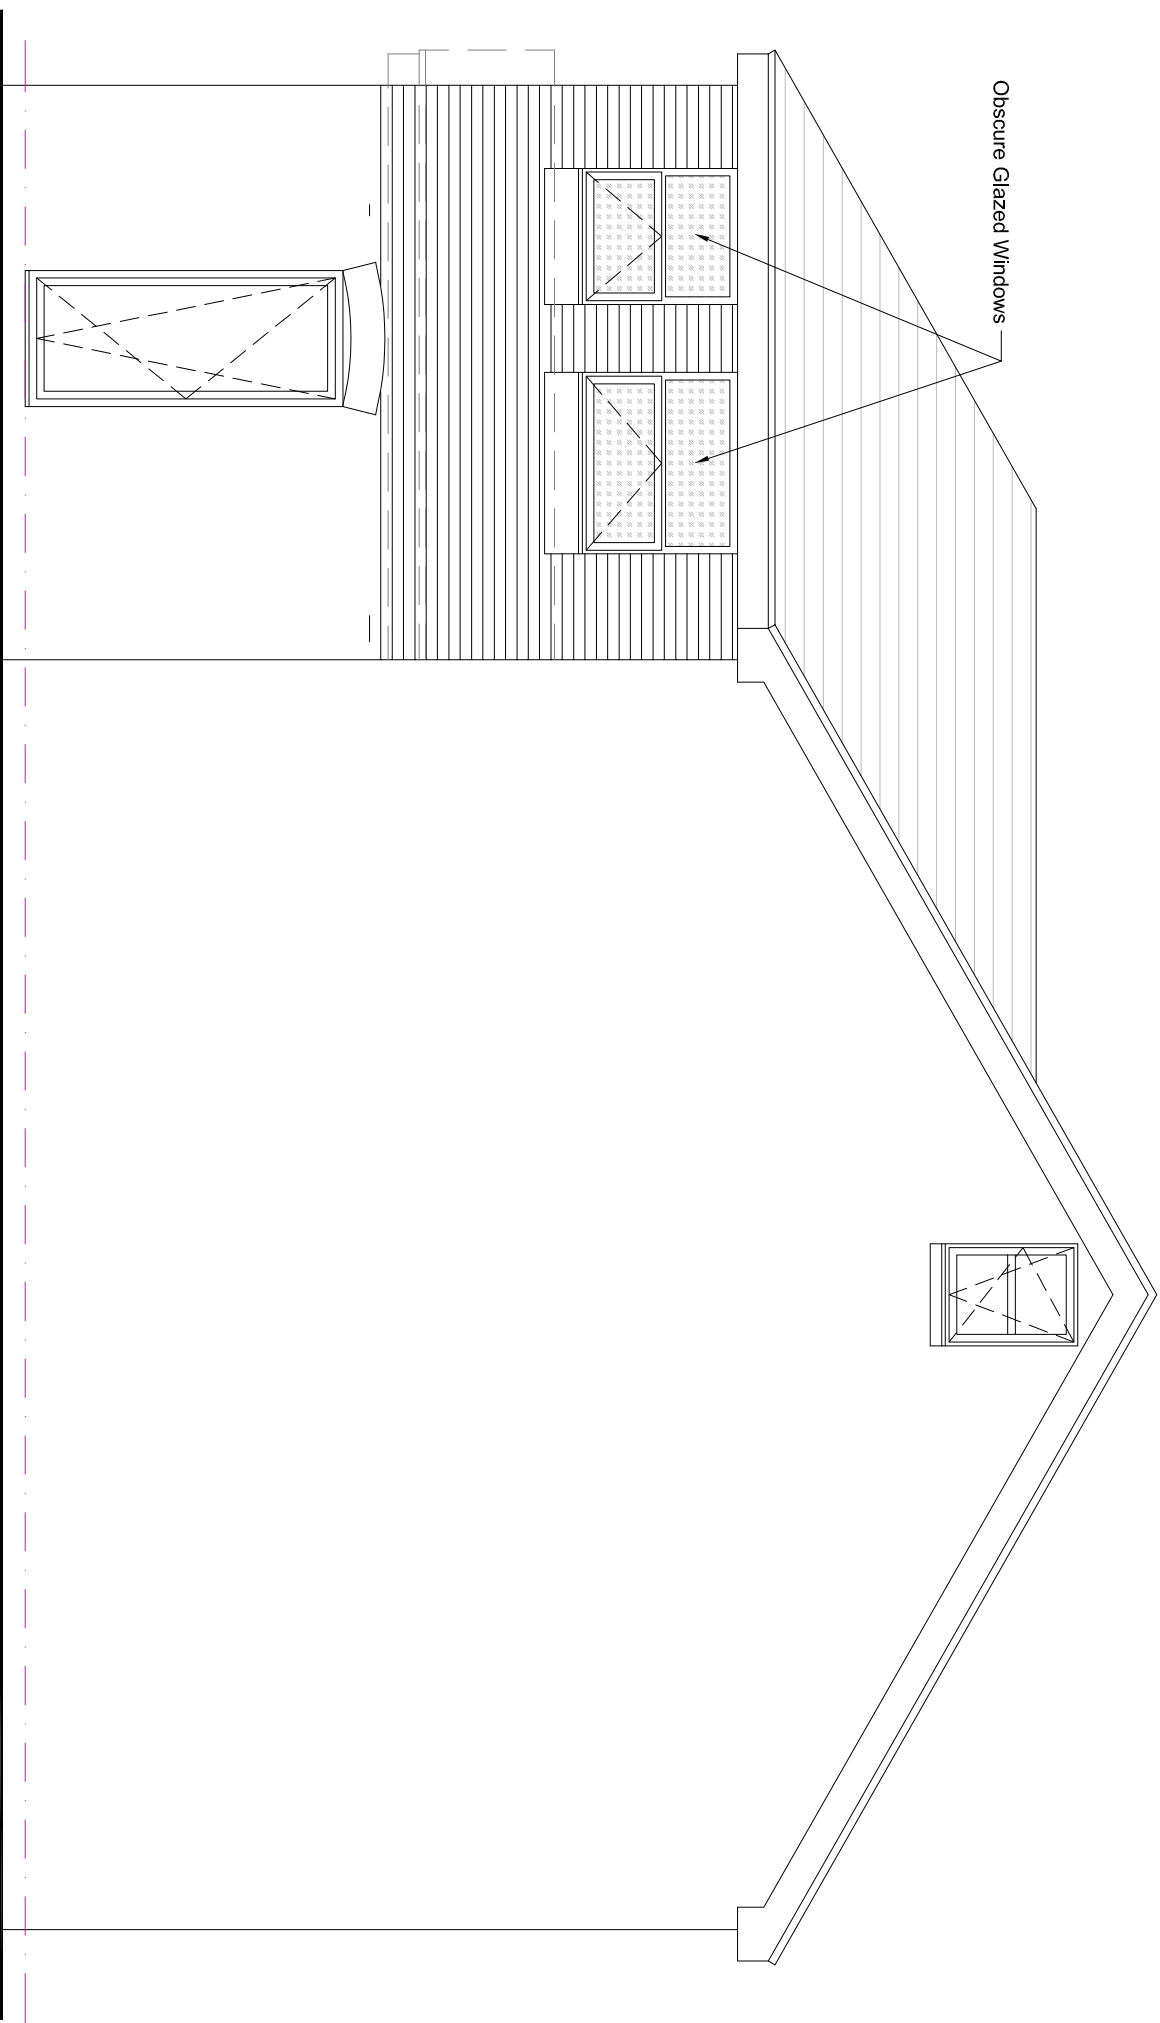

SIDE ELEVATION 1:50

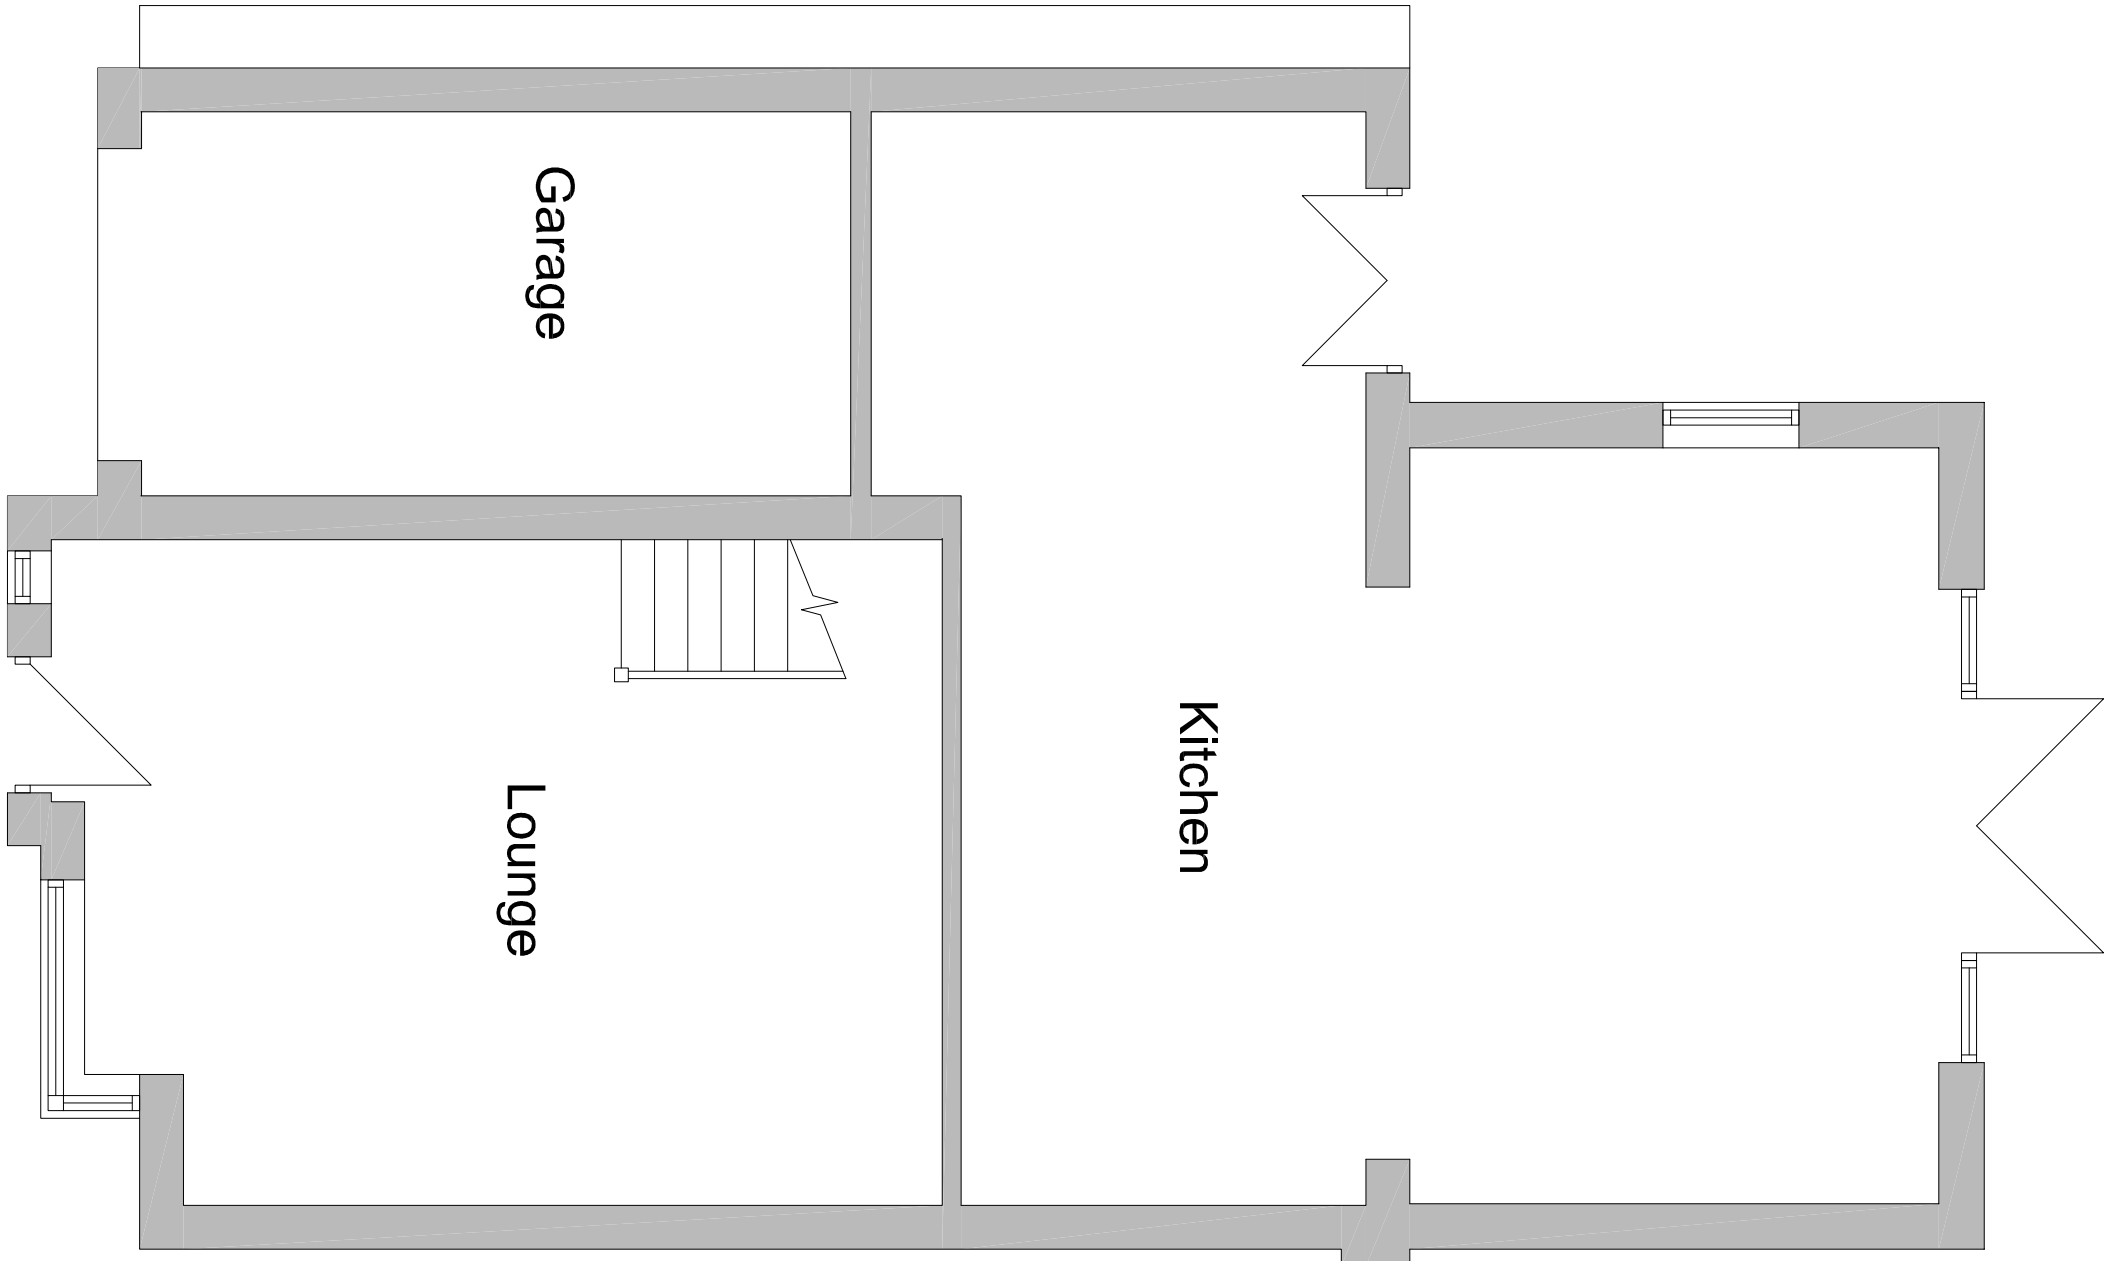


GROUND FLOOR PLAN 1:50

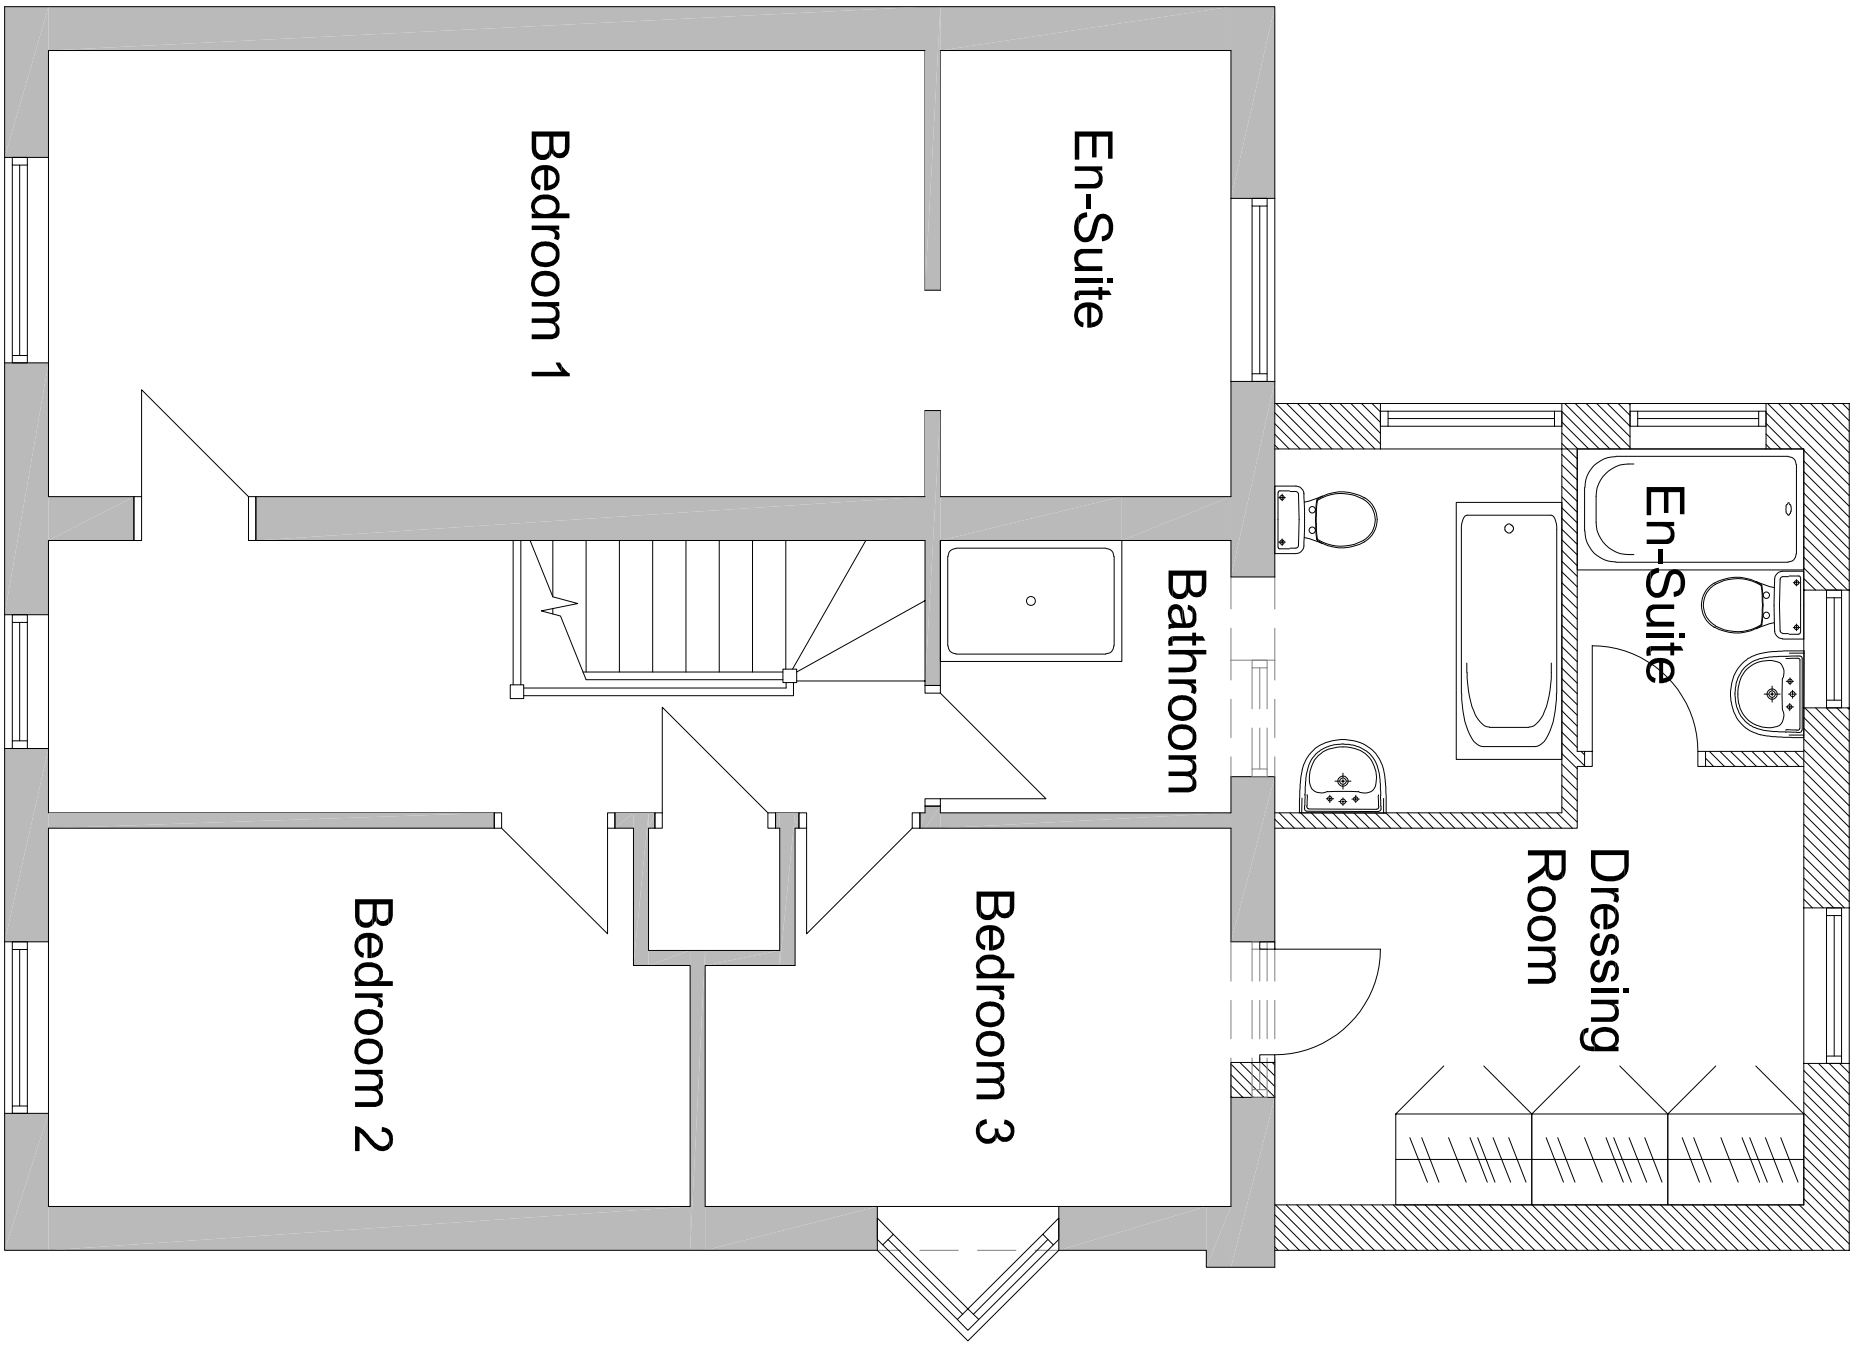

FIRST FLOOR PLAN 1:50



SITE PLAN 1:200

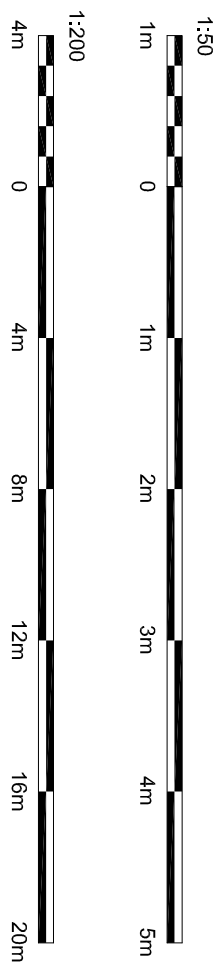

Hewitt&Carr Architects
A. Design House 117-119 Leek Road | Cheddleton ST10 1JE
T. 01832 555893
E. enquiries@hccarchitects.co.uk
W. www.hccarchitects.co.uk

Client
Mr Smith

Project
First Floor Rear Extension
25 Oak Mount Road, Werrington, ST19 0BZ

Title
Plans & Elevations as Proposed

Phase
Planning

Date
Aug 2022
Scale @A1 1:50, 1:200

Project No.
01218 PL(0)02

Rev
B