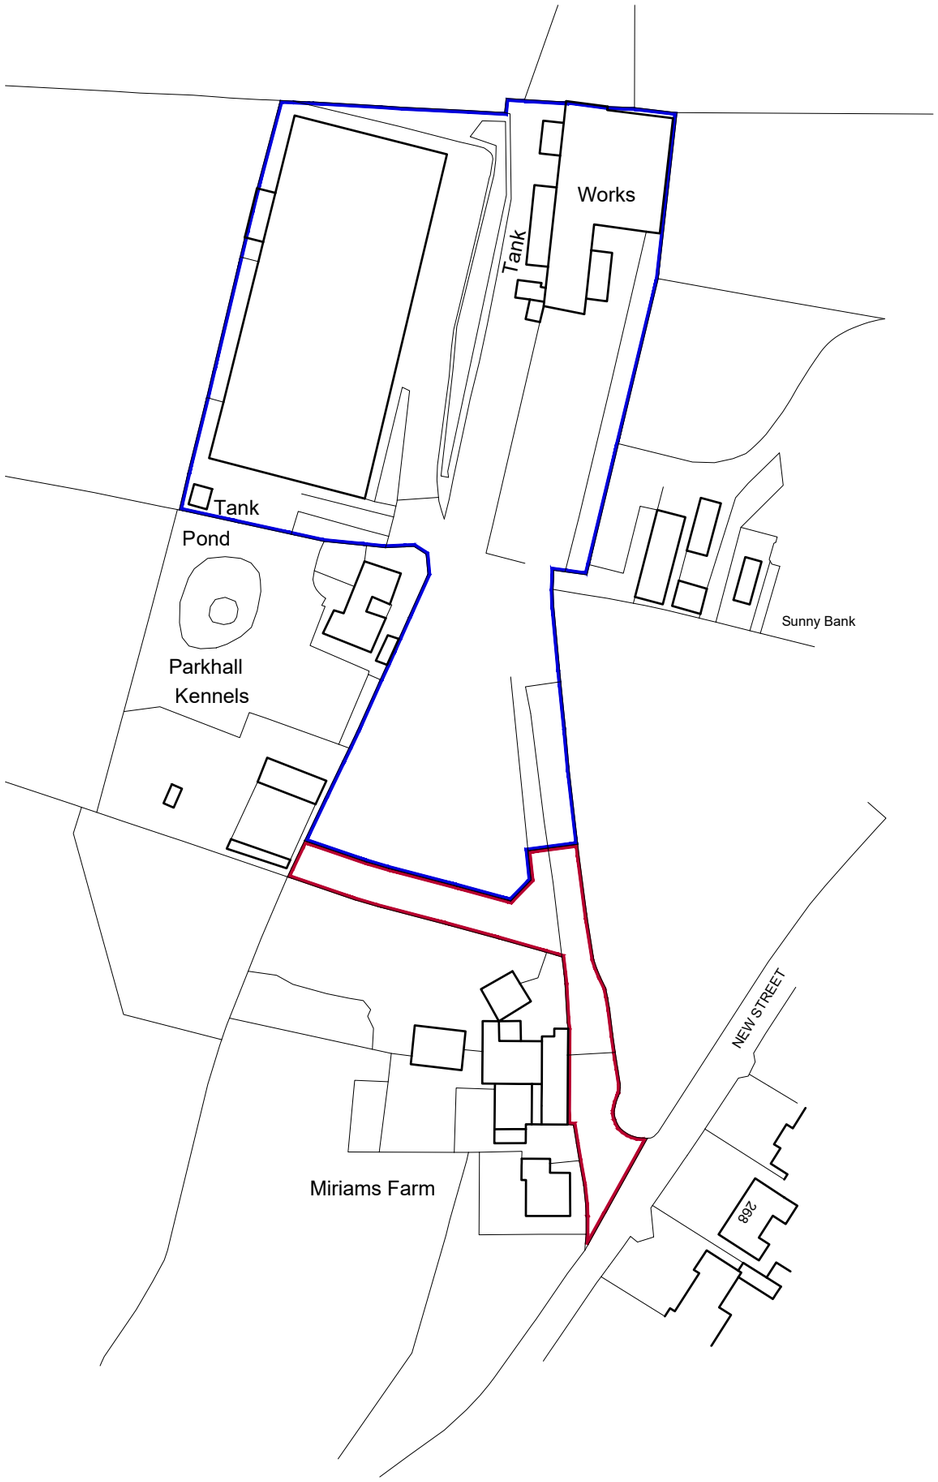

Ordnance Survey (c) Crown Copyright 2022. All rights reserved. Licence number 100022432

north

existing location plan

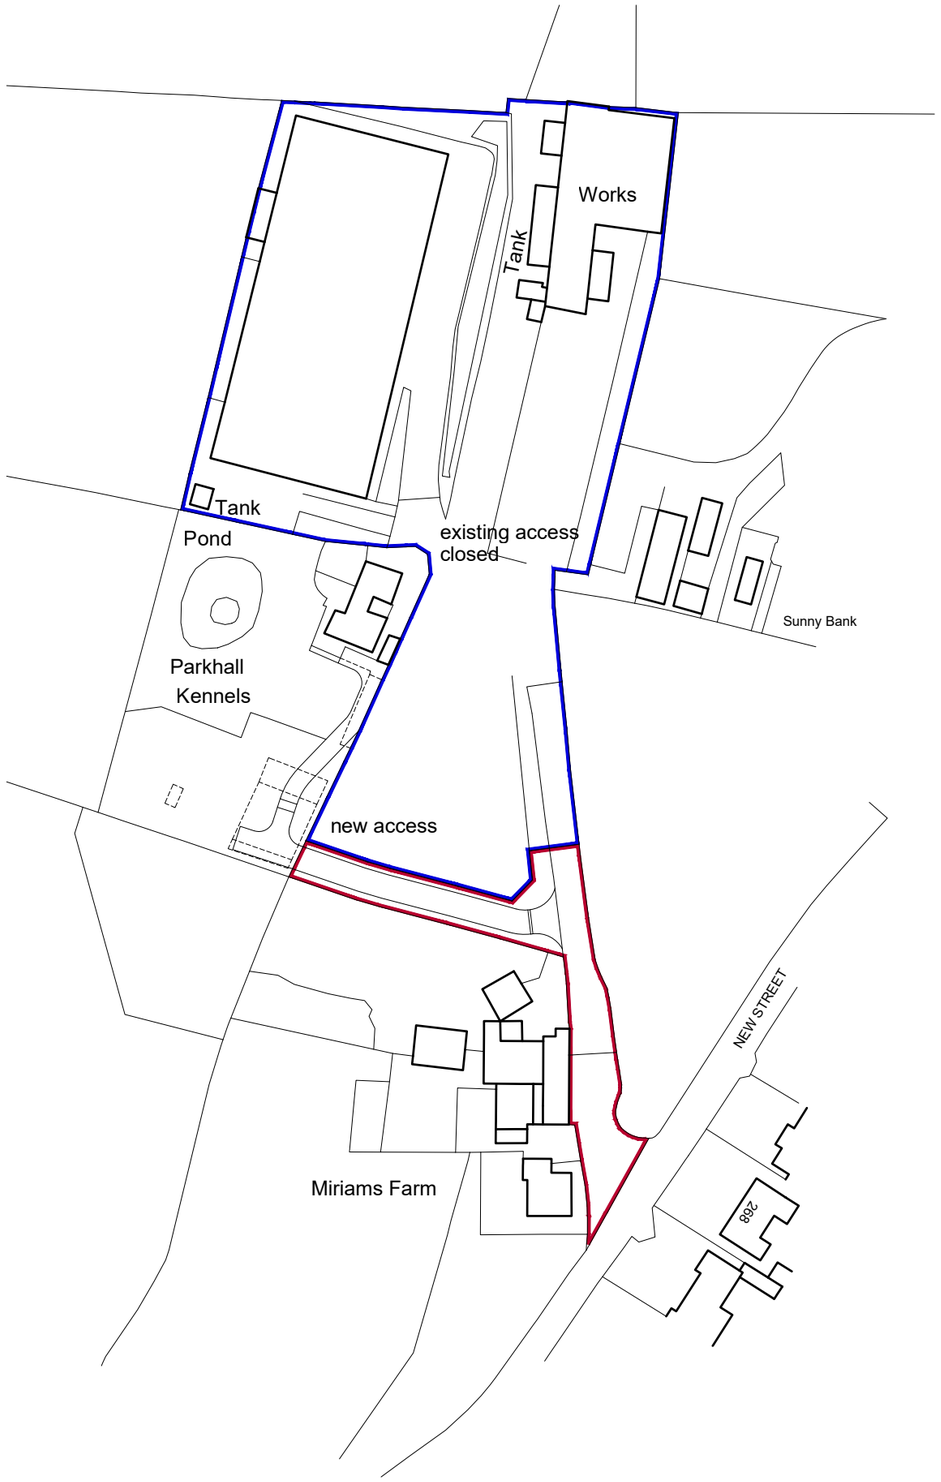

Ordnance Survey (c) Crown Copyright 2022. All rights reserved. Licence number 100022432

north

proposed location plan

All Dimensions & Levels to be checked and verified by the contractor prior to works commencing.

Any errors to be reported to the Architect immediately

The copyright of this drawing and design is vested in the Architect and must not be copied or reproduced without written consent

revision	description	date

drawing 1005 revision 00

client
MCL group industries ltd

project
proposed access alterations

location
new street
biddulph moor
stoke on trent
staffordshire ST8 7NL

title
existing and proposed location plan

issue
planning

scale
1:1250 @ A3

drawn by	checked by	date
DJW	SJR	15.07.22

TarpeyWoodfineArchitects

10 king street newcastle under lyme staffordshire ST5 1EL
Tel: 01782 632 680 Email: info@tarpey-woodfine.com