
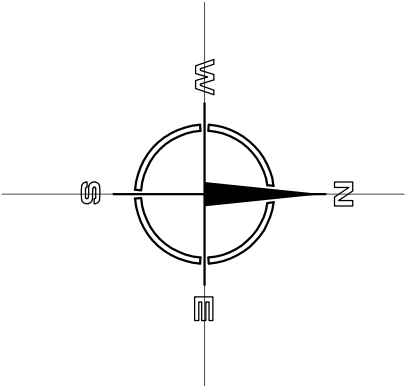


SITE LOCATION PLAN 1:1250

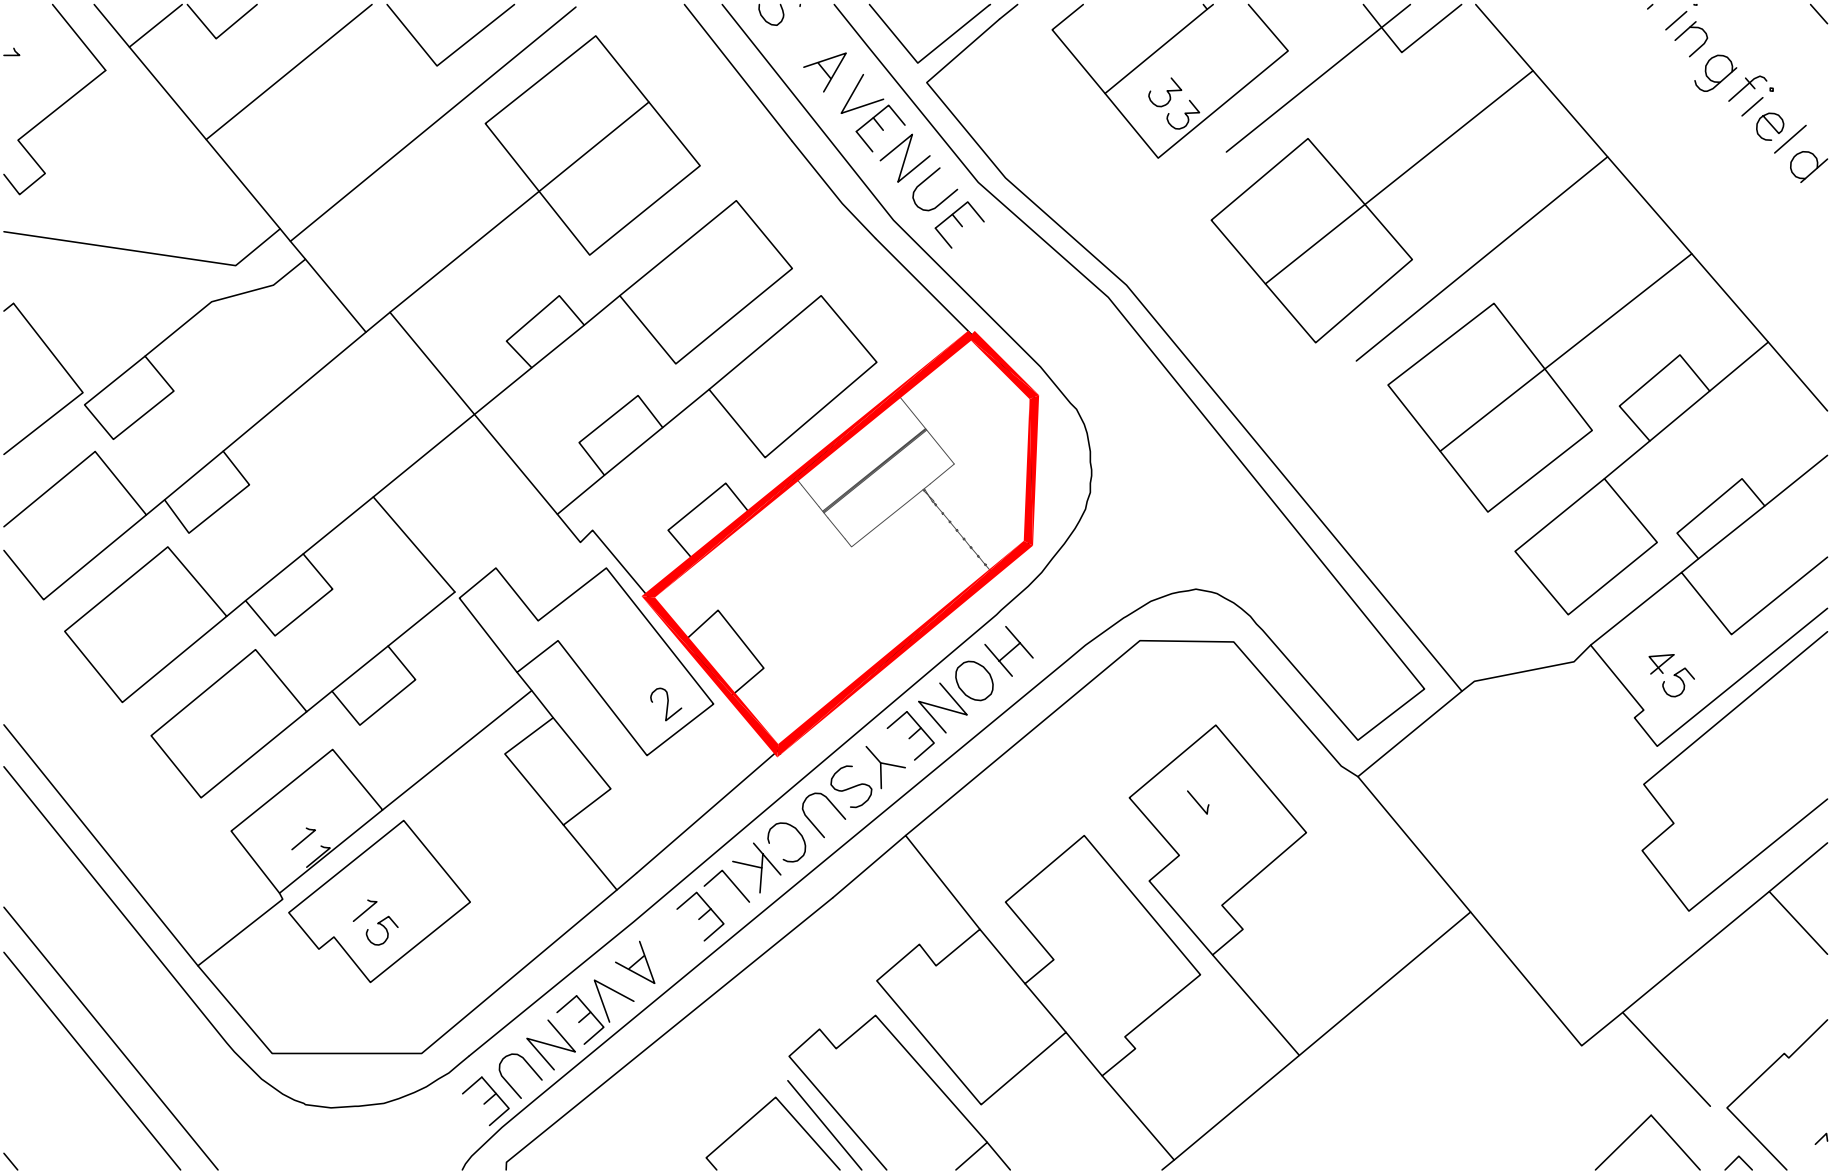

Copyright of this drawing is vested in the Architect and it must not be copied or reproduced without consent. Figured dimensions only are to be taken from this drawing. All contractors must visit the site and be responsible for taking and checking all dimensions relative to their work. Hewitt&Carr Architects Ltd are to be advised of any variation between drawings and site conditions.
CLIENTS ARE ADVISED TO CLARIFY DIMENSIONS WITH THE ARCHITECT PRIOR TO SETTING OUT AND NOT TO SCALE FROM THE DRAWING

Rev	Drawn	Comments	Date
-----	-------	----------	------

Hewitt&Carr Architects
A: DaisyBank House | 17-19 Leek Road | Cheddle | ST10 1JE
T: 01538 756888
E: enquiries@hccarchitects.co.uk
W: www.hccarchitects.co.uk

Client
Mr and Mrs Card

Project
22 Clematis Avenue
Blythe Bridge Stoke-On-Trent ST11 9RP
Proposed Side Extension

Title
Site Location and Block Plan As Existing

Status
As Existing

Date
AUG 22

Drawn
NNC

Scale @A3
1:1250 & 1:500

Checked

Project No
01167-02

Drawing No.

Rev