


Section 2

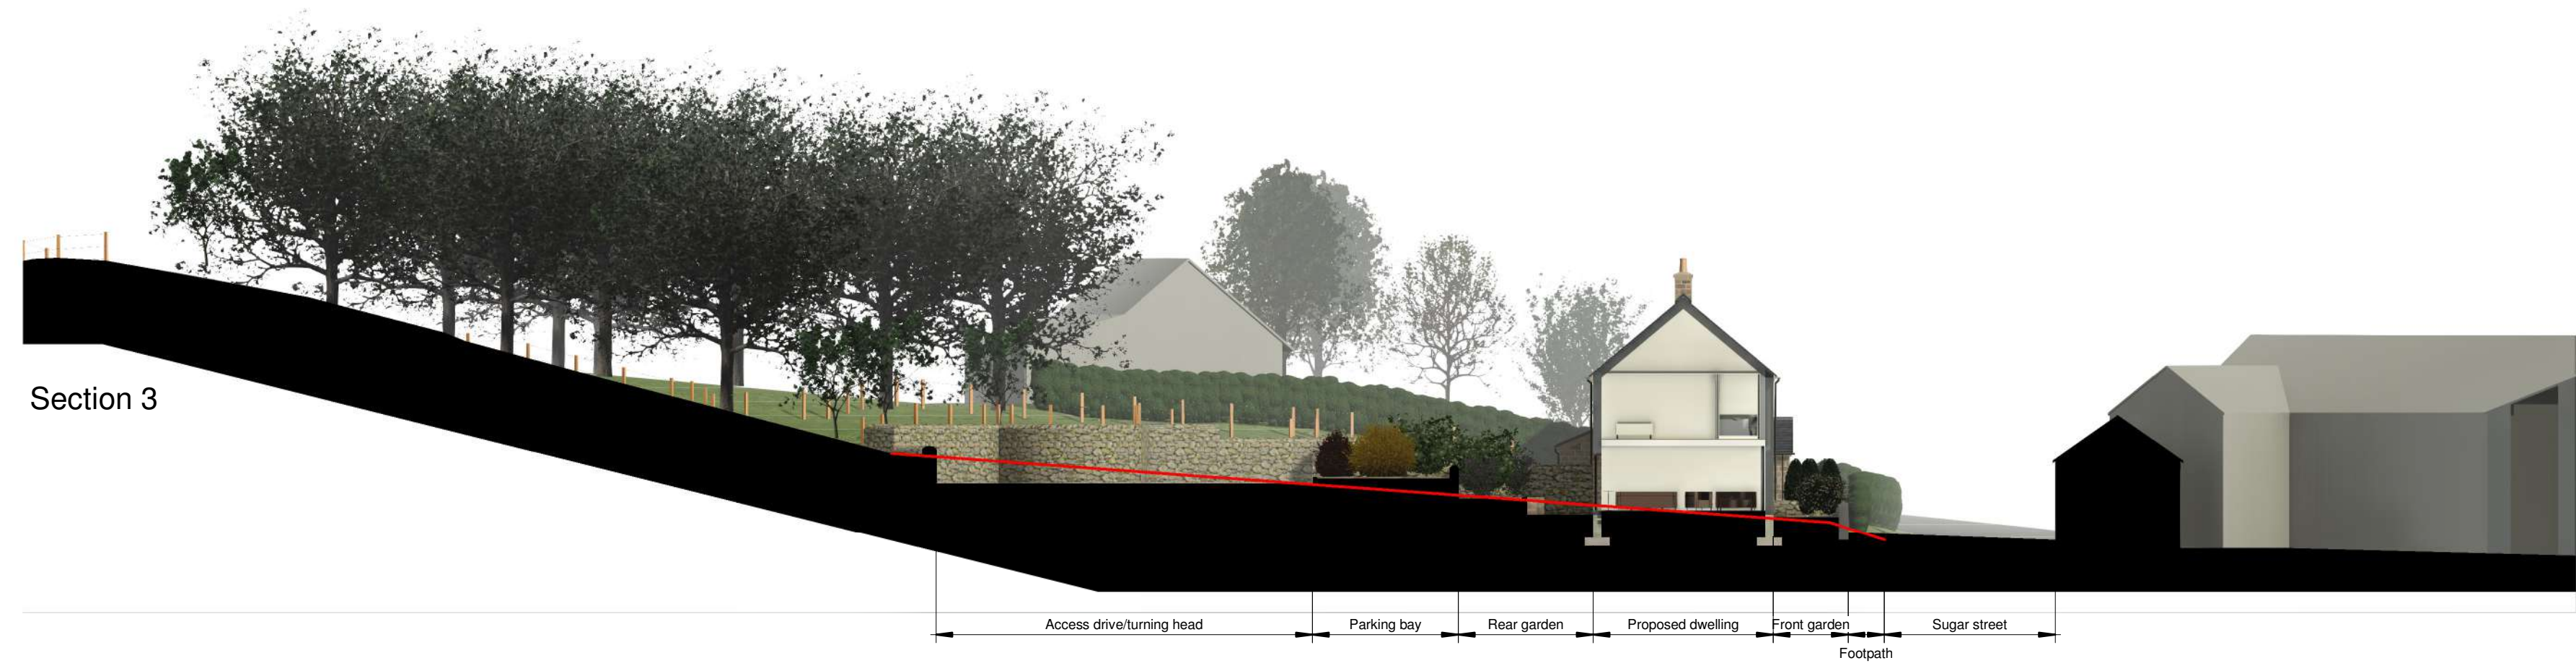

Section 3

Line of existing land

Rev	Date	Drawn	Description											
			Clerk Bank House Clerk Bank LEEK Staffordshire ST13 5HE t: 01538 373477 e : info@ctdarchitects.co.uk f : 01538 386503 w : www.ctdarchitects.co.uk	ctd architects © 2022 • This drawing is copyright. • All dimensions to be checked on site before proceeding. • Contractor must notify the architect of any discrepancies before proceeding. • Contractor to check/adjust dimensions of new work to suit existing conditions. Do not assume existing structure or details are plumb, square or level. • All drawings to be read in conjunction with all other consultants drawings and specs.										
Client			Project	Scale	1 : 200	Size	A2	Drawn	SAT	Chkd	PR	Date	16/08/22	
RIDER ENTERPRISES			Proposed Residential Development at White Lodge Field, Sugar Street, Ruston Spencer, Staffordshire.	Status	P L A N N I N G .									
			Title	Job No.	Drawing No		Rev.							
			Site Sections as Proposed	2127		AL107								