Rev.	Drawn	Comments	Date



PROPOSED SIDE ELEVATION 1:50

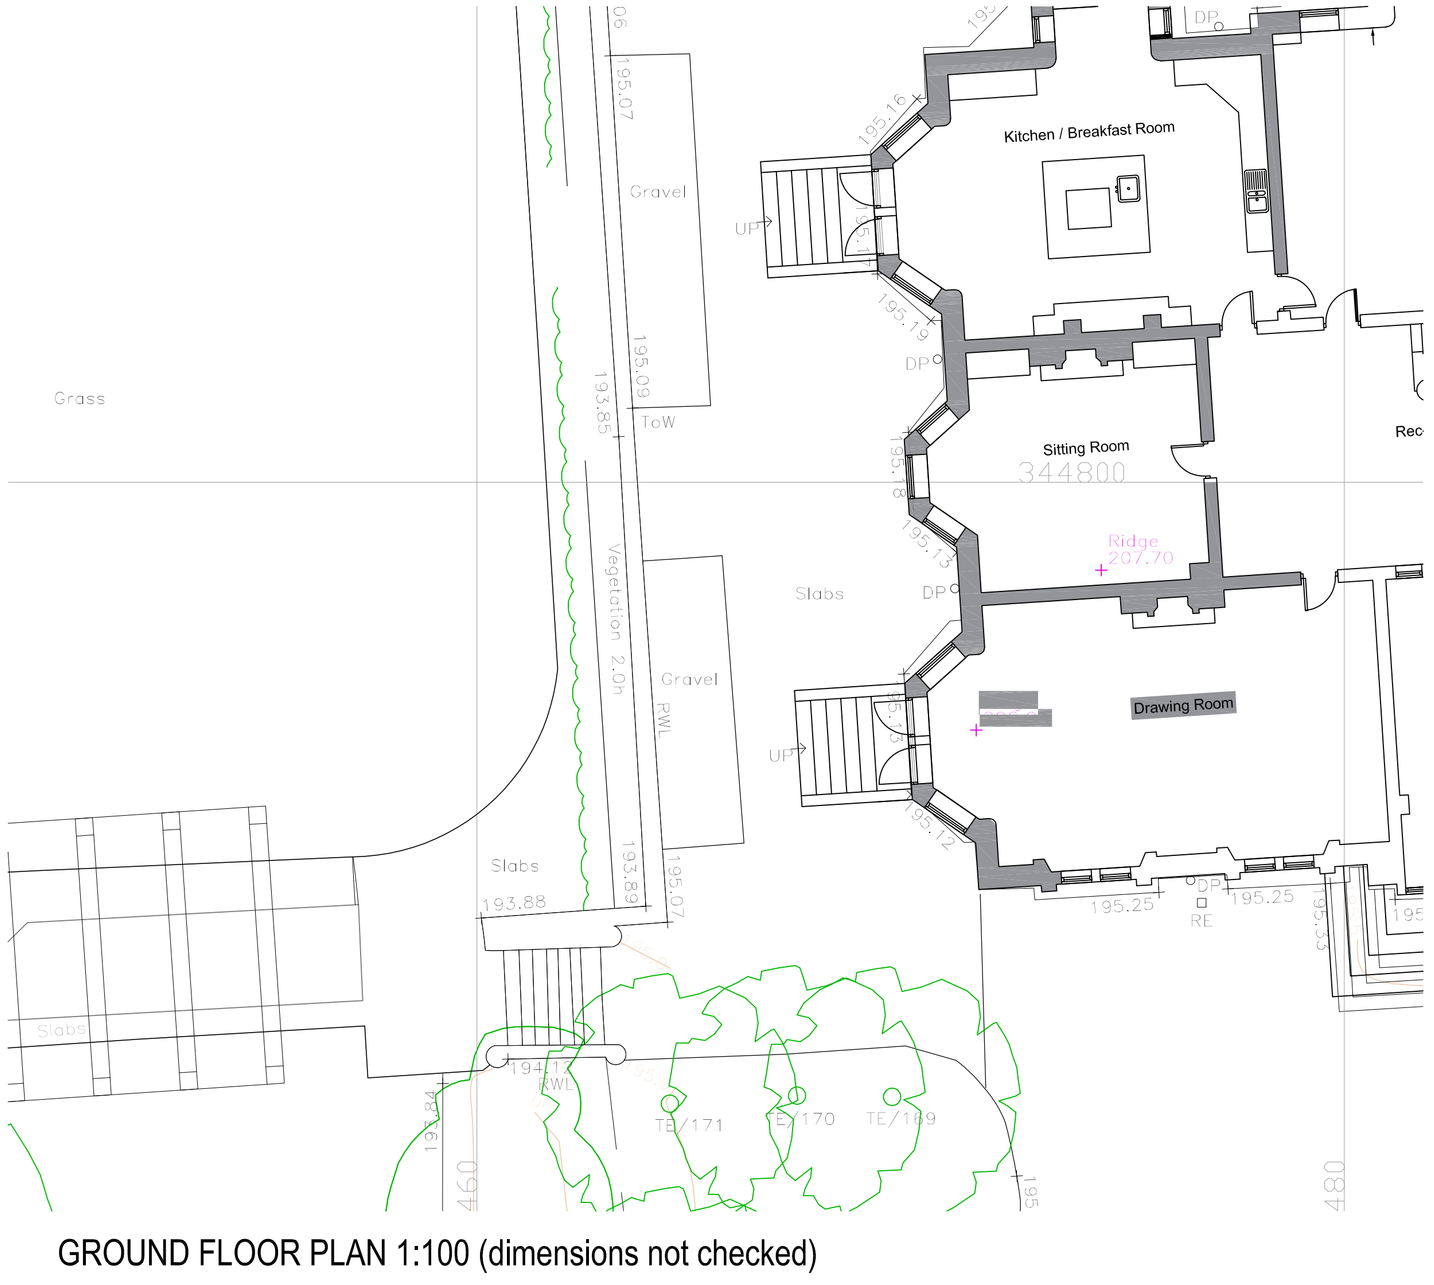

GROUND FLOOR PLAN 1:100 (dimensions not checked)

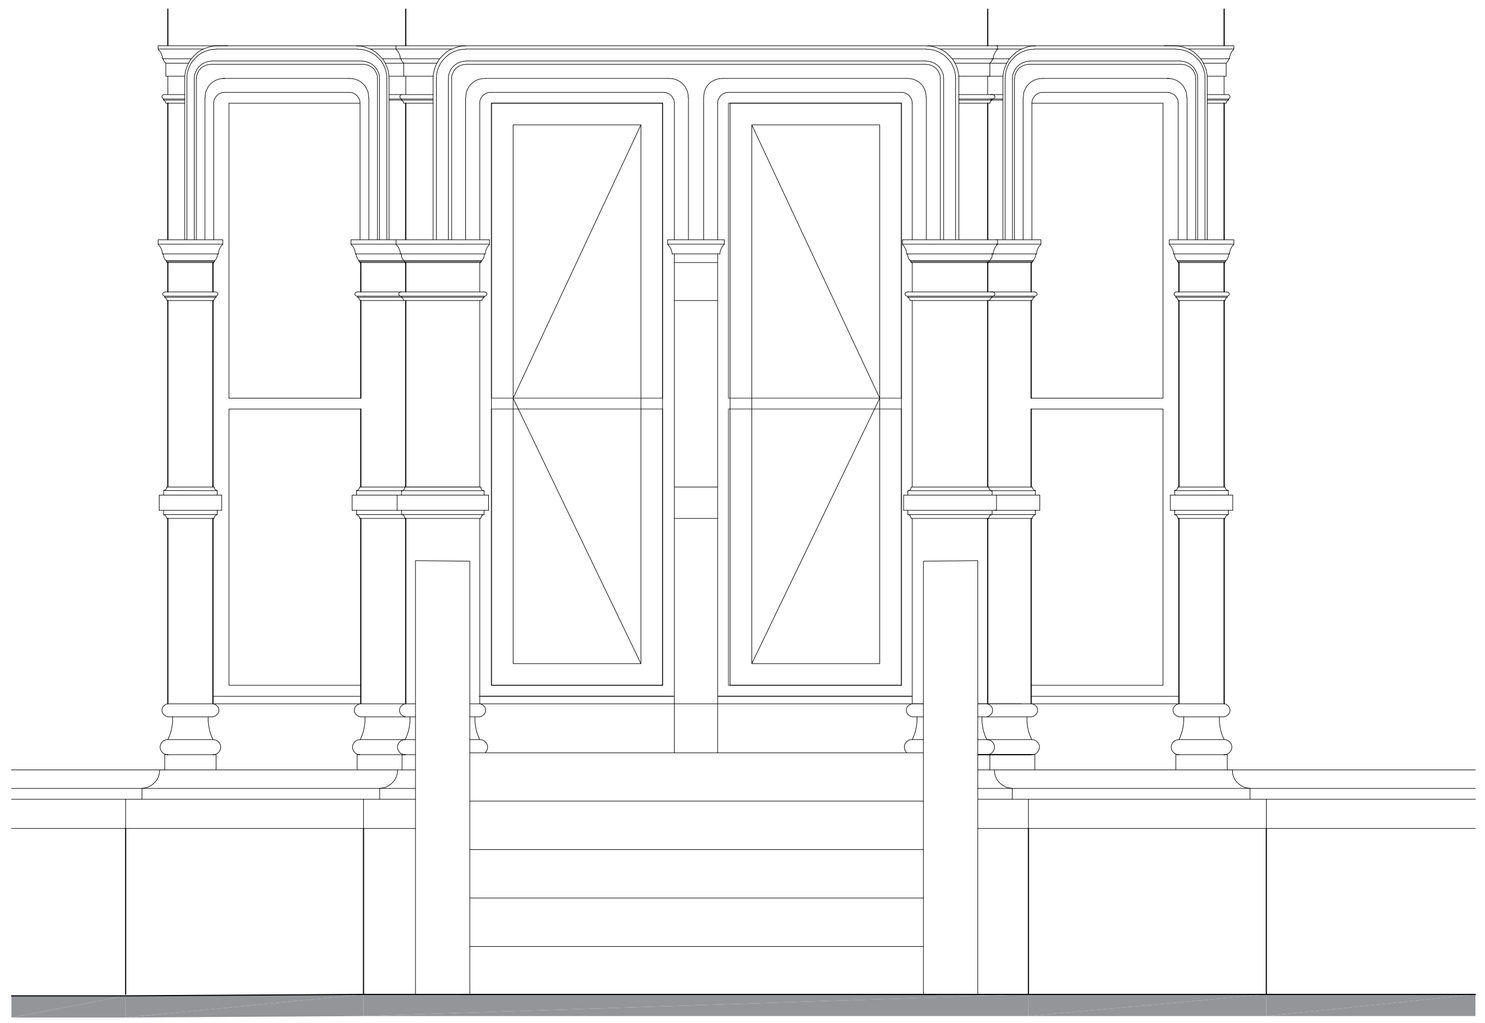

DOORS ELEVATION 1:20



EXISTING ELEVATION 1:100

This drawing is subject to Copyright & must not be copied or reproduced without consent. Figured dimensions only are to be taken from this drawing. All contractors must visit the site and be responsible for taking and checking all dimensions relative to their work.

MODE
Architects & Development

01782 479644
info@mode-architects.co.uk
www.mode-architects.co.uk

Client: Woodhead Hall Estates

Project: Alterations to Woodhead Hall, Cheadle ST10 4QS

Title: Proposed Side Elevation and Floor Plan

Status: SCHEME

Scale @A1	Date	Drawn	Checked
Stated	Jan '21	KLB	

Drawing No.: 21 012 AL (0) 100

Rev:

File Ref: