Ordnance Survey © Crown copyright 2016 All rights reserved. Licence number 100035207

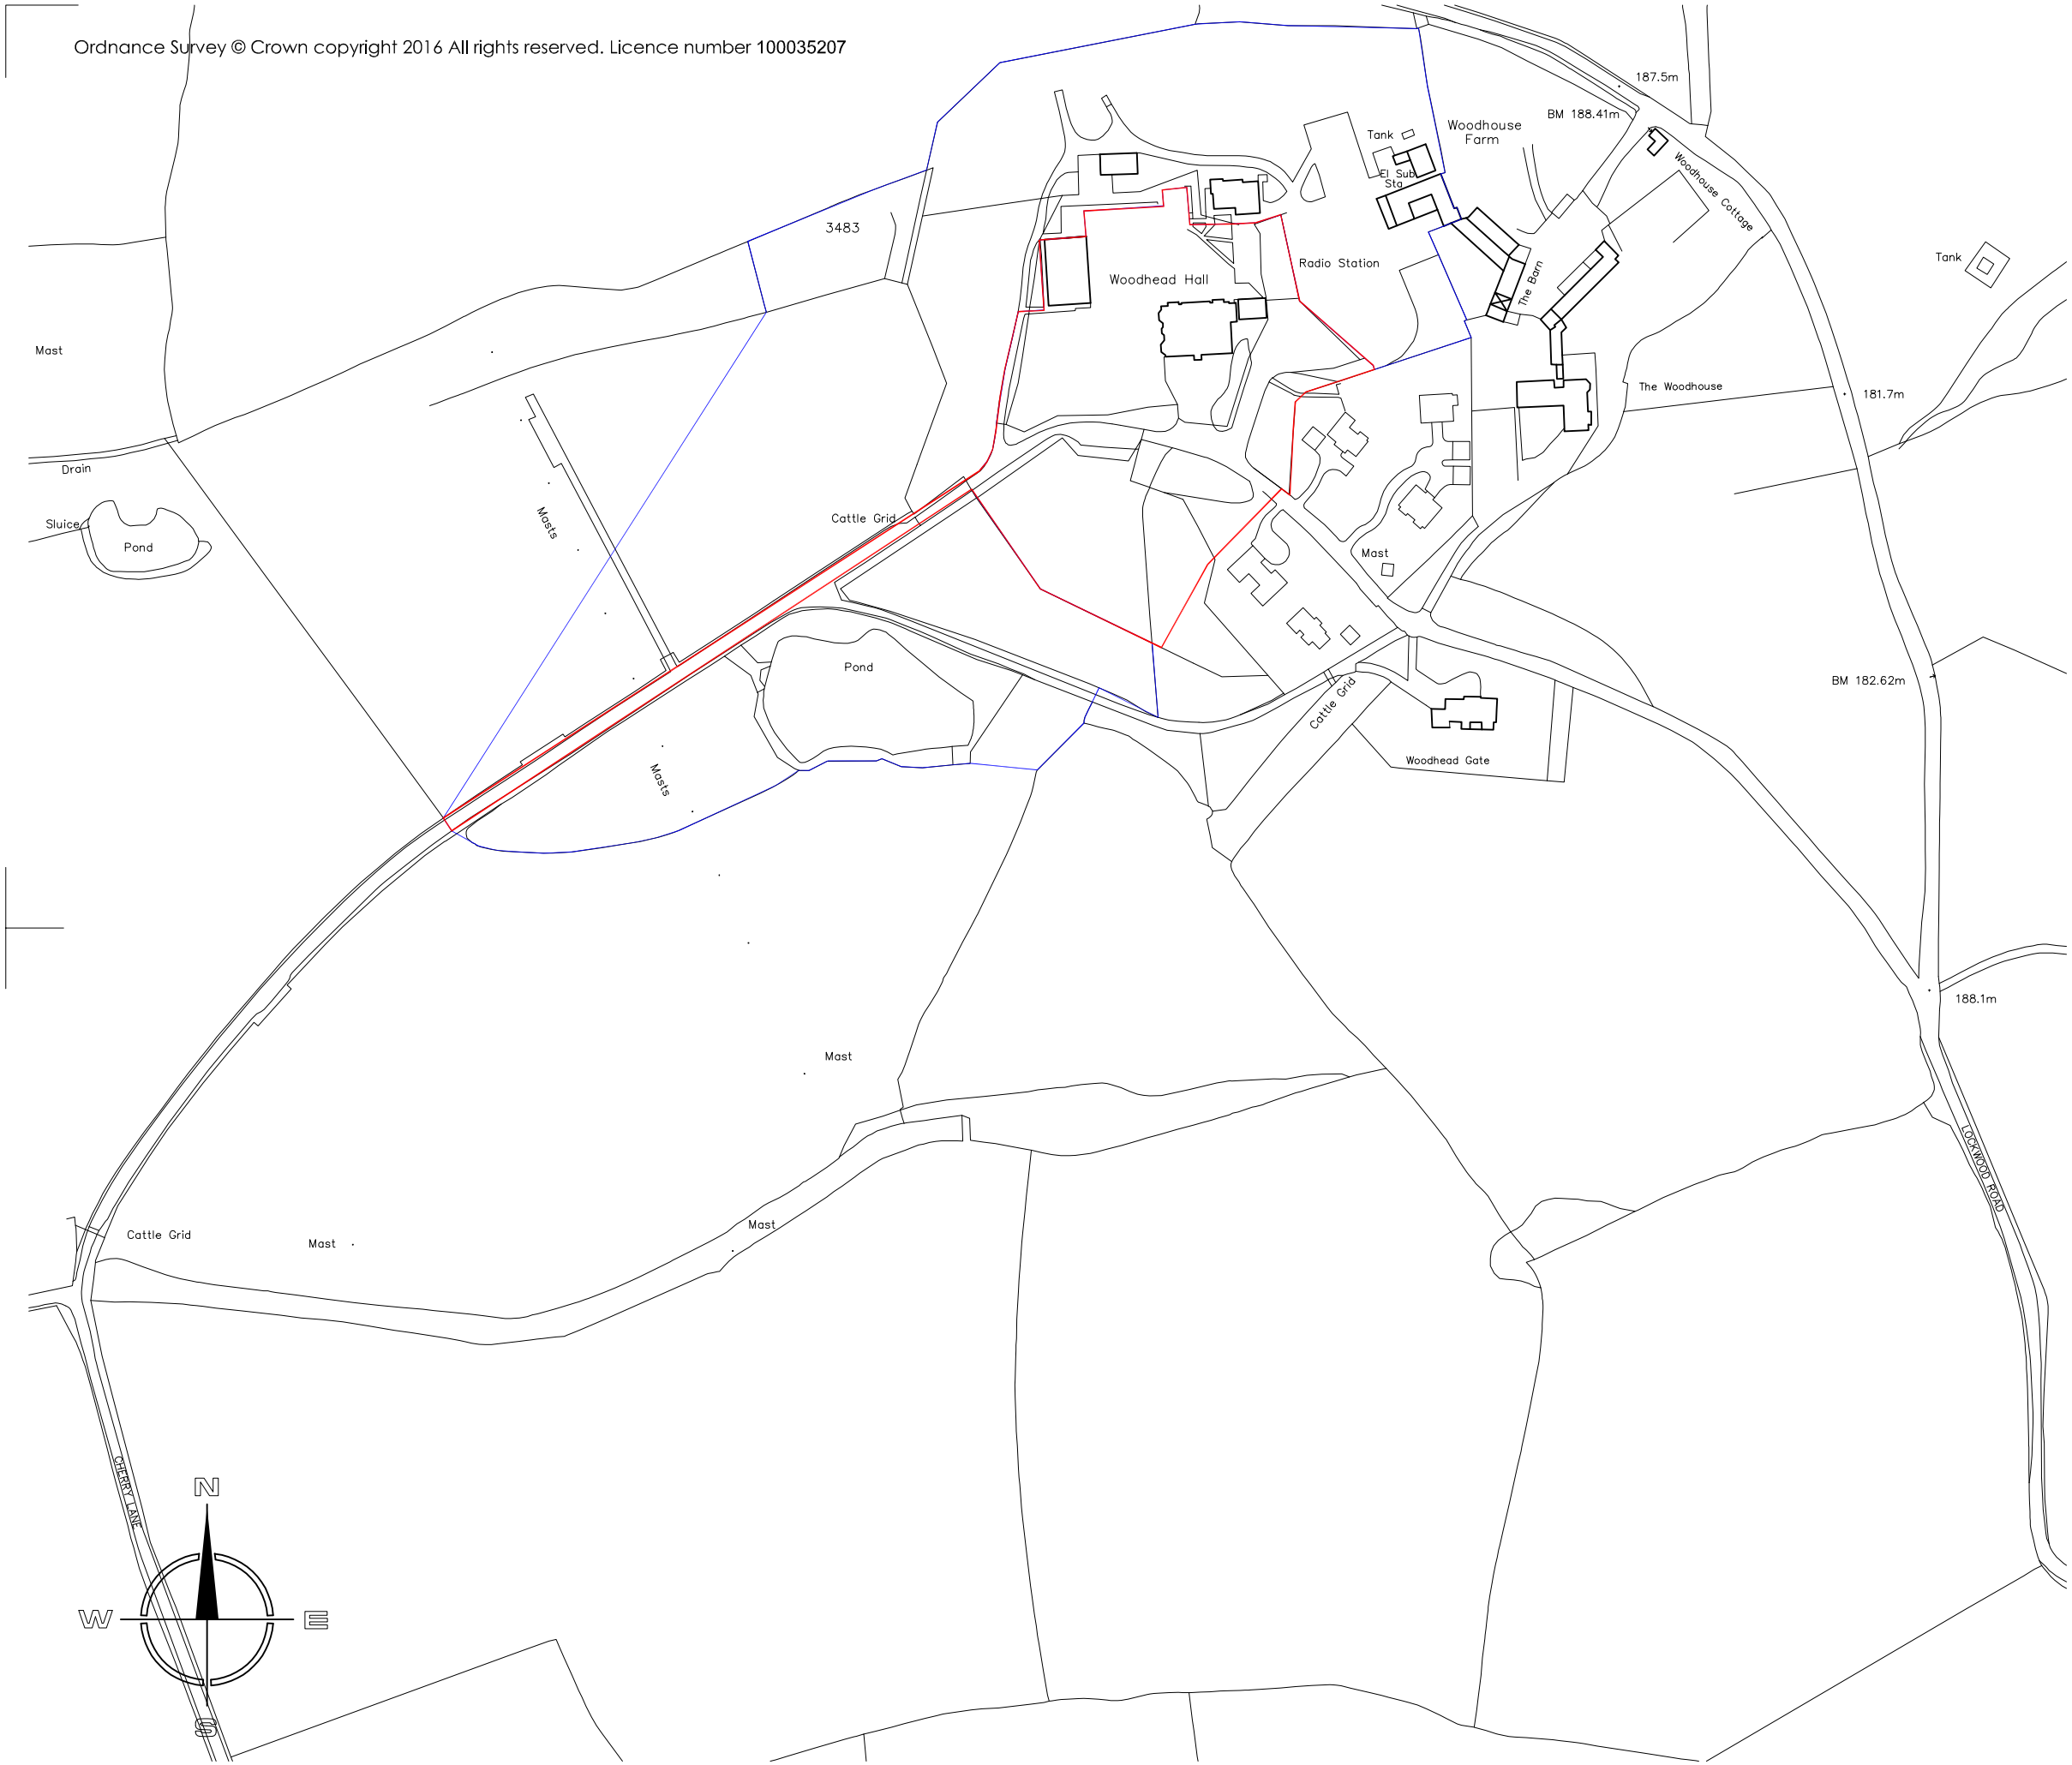

SITE LOCATION PLAN 1:2500

This drawing is subject to Copyright & must not be copied or reproduced without consent. Figured dimensions only are to be taken from this drawing. All contractors must visit the site and be responsible for taking and checking all dimensions relative to their work.

Rev.	Drawn	Comments	Date

MODE
Architects & Development

01782 479644
info@mode-architects.co.uk
www.mode-architects.co.uk

Client: Woodhead Hall Estates

Project: Alterations to Woodhead Hall, Cheadle, ST10 4QS

Title: Site Location Plan

Status: PLANNING

Scale @A3	Date	Drawn	Checked
1:2500	Aug '22	KLB	

Drawing No.: 21 012 AL (0) 102

Rev:

File Ref: